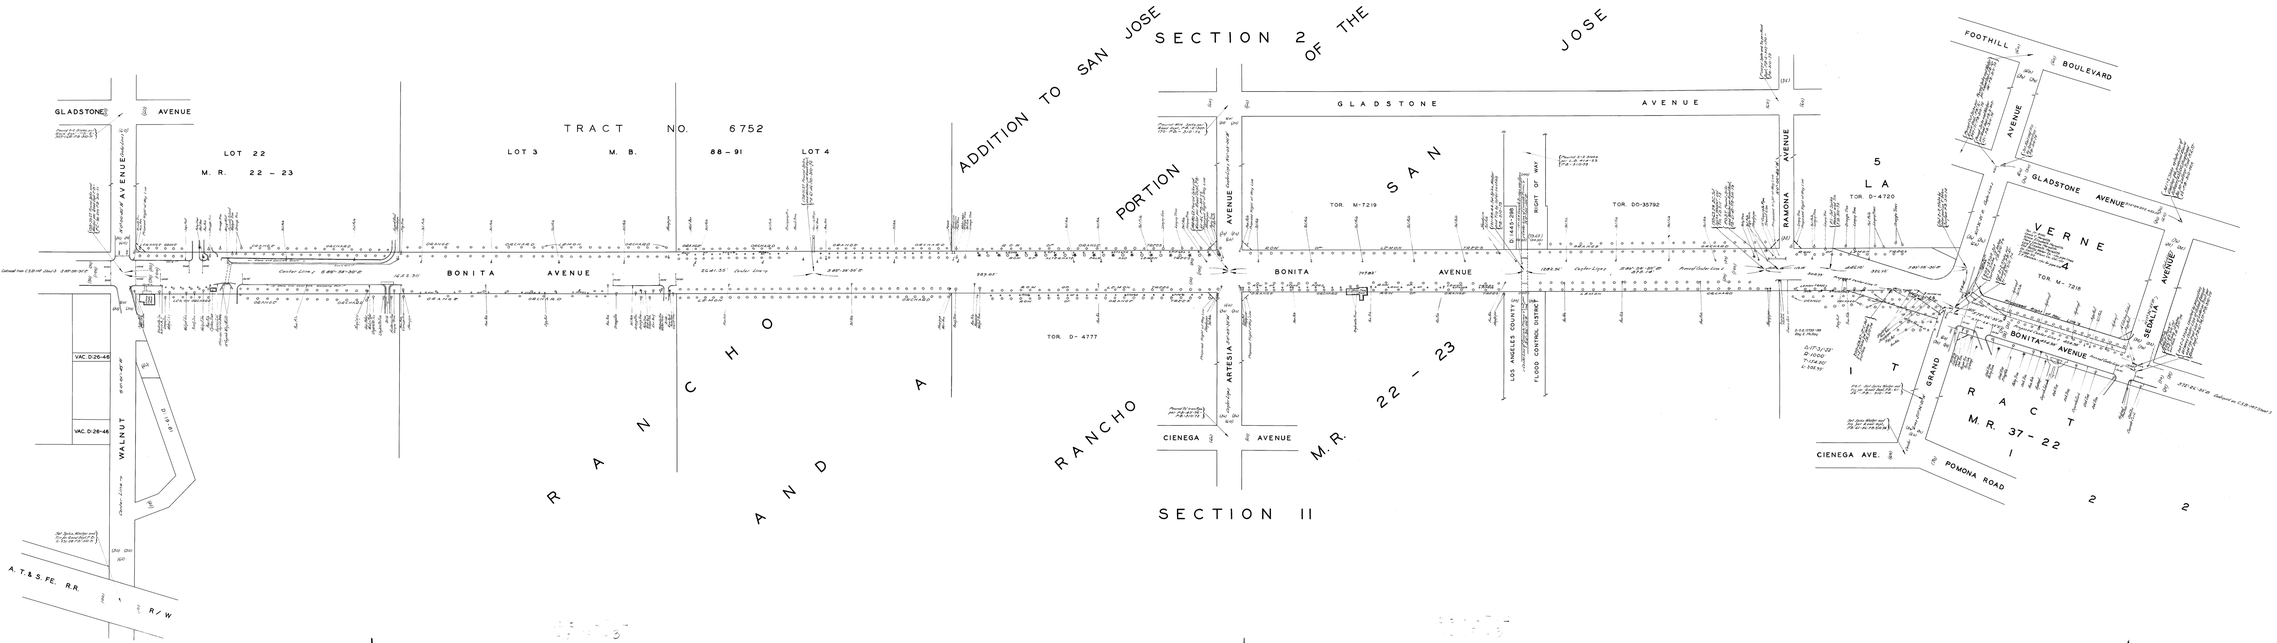

MAP OF
BONITA AVENUE
FROM
WALNUT AVENUE
TO
SEDALIA AVENUE
COUNTY SURVEYORS MAP Nº B-147
SHEET 4 OF 8 SHEETS
SCALE - 1 INCH = 50 FT.

ACQUISITION AND IMPROVEMENT DISTRICT NO. 90.
WORK ORDER 414200

J. E. ROCKHOLD - COUNTY SURVEYOR
SURVEYED APRIL AND MAY 1928

SURVEYED UNDER INSTRUCTIONS OF THE BOARD OF SUPERVISORS FOR ORDER DATED FEBRUARY 20, 1928

BEARINGS ARE BASED ON THE BEARING OF BONITA AVENUE AS SHOWN ON C. S. 8904

F.B. 302-71 TO 75 - 84 TO 108
FIELD WORK BY: L. S. HAMMOND.
OFFICE WORK BY: R. R. BEEBEE.
CHECKED BY: A. A. ROEBER.