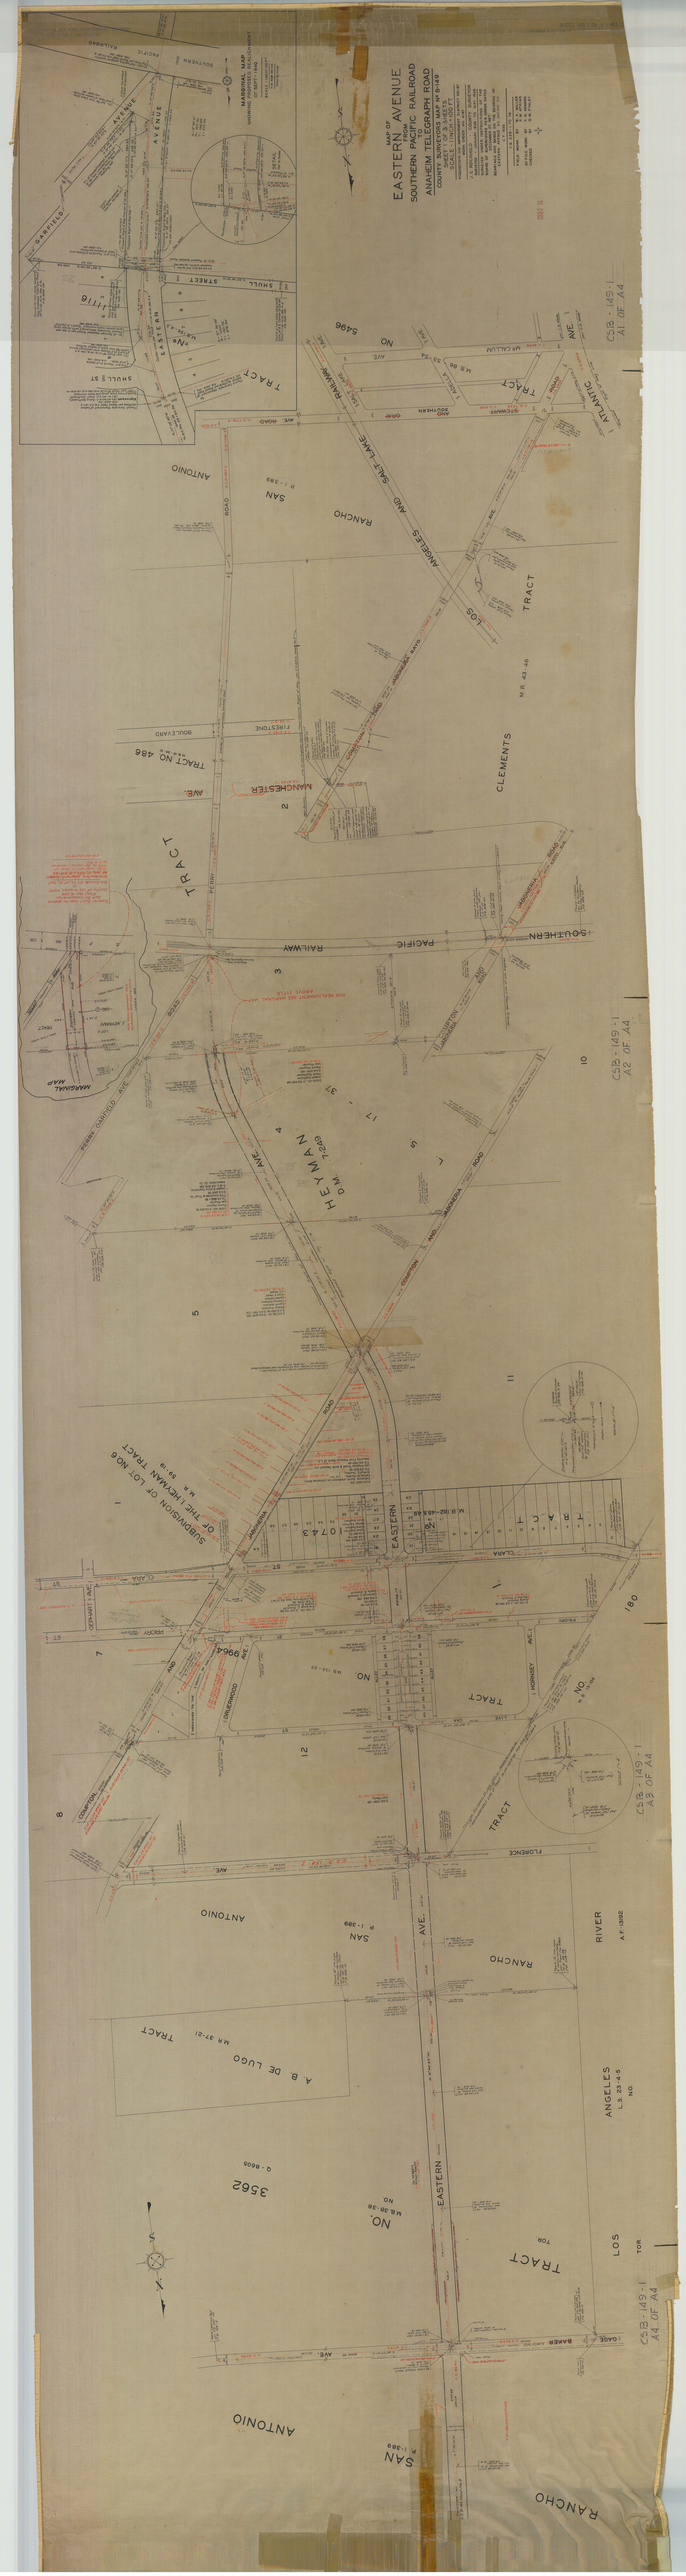
MAP OF
EASTERN AVENUE
SOUTHERN PACIFIC RAILROAD
TO
ANAHEIM TELEGRAPH ROAD
COUNTY SURVEYOR'S MAP M-B 9-49
SCALE 1 INCH = 400 FT.
MARSHALL MAP
SHOWING LOCATION OF TRACT
OF MAP M-B 9-49
EASTERN AVENUE
SOUTHERN PACIFIC RAILROAD
ANAHEIM TELEGRAPH ROAD
TRACT
SHULL ST
GARFIELD
ATLANTIC
AVE.
NO 5496
TRACT
M.B. 60 - 33-34
LOS ANGELES AND SALT LAKE RAILWAY
SOUTHERN PACIFIC RAILWAY
SAN ANTONIO RANCHO
TRACT
CLEMENTS
M.R. 43-46
TRACT NO 486
M.B. 17-37
MANCHESTER
AVE.
FIRESTONE BOULEVARD
HEYMAN
M.B. 7-249
TRACT
SOUTHERN PACIFIC RAILWAY
ANAHEIM TELEGRAPH ROAD
EASTERN AVE.
1073
M.B. 82-48 & 49
SUBDIVISION OF LOT NO 6
OF THE HEYMAN TRACT
M.M. 95/19
NO. 9964
M.B. 138-69
HOMEWAY AVE.
TRACT
FLORENCE AVE.
A. B. DE LUGO
M.R. 37-51
TRACT
EASTERN AVE.
NO.
M.B. 38-38
TRACT
LOS ANGELES
L.S. 23-43
NO.
RIVER
A.F. 13382
SAN ANTONIO RANCHO
3562
Q-8605
BAKER
TOR
CSB-149-1
A1 OF A4
CSB-149-1
A2 OF A4
CSB-149-1
A3 OF A4
CSB-149-1
A4 OF A4