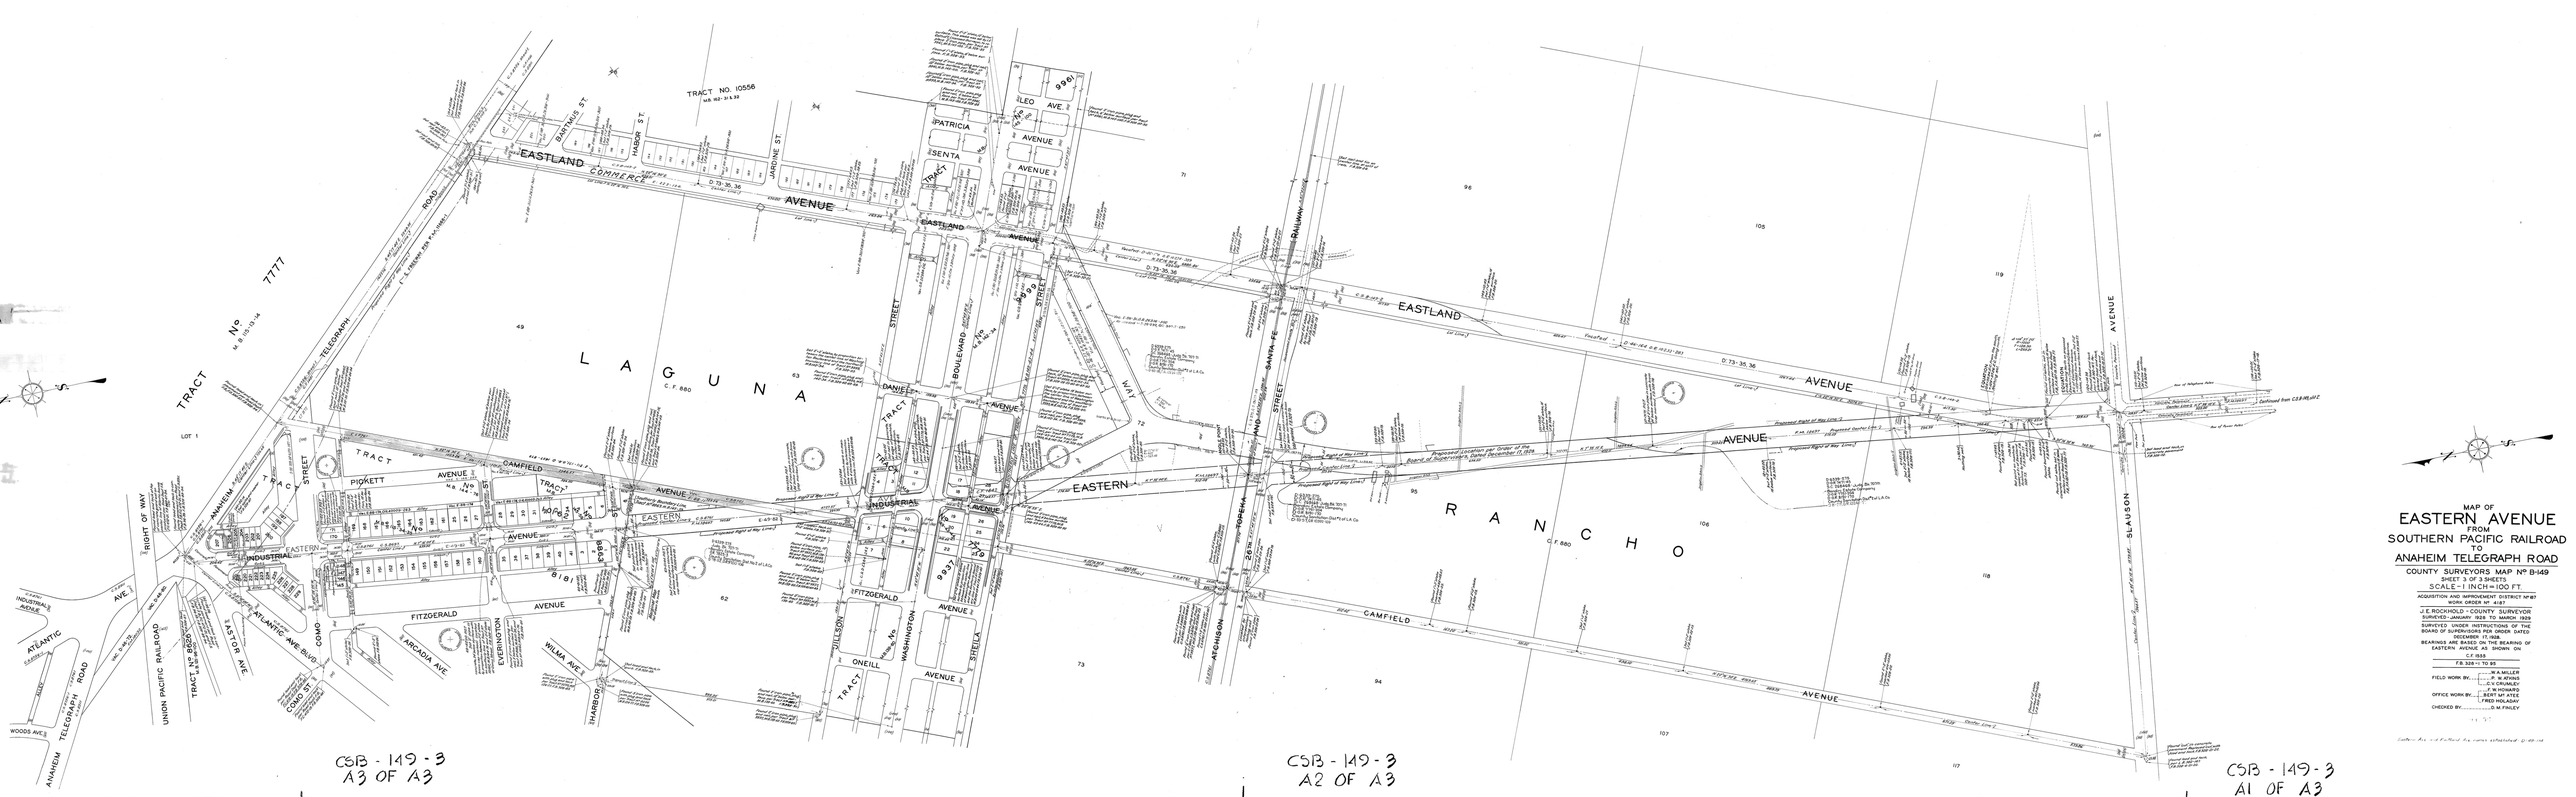

CSB - 149 - 3
A3 OF A3

CSB - 149 - 3
A2 OF A3

CSB - 149 - 3
A1 OF A3

MAP OF
EASTERN AVENUE
FROM
SOUTHERN PACIFIC RAILROAD
TO
ANAHEIM TELEGRAPH ROAD

COUNTY SURVEYORS MAP No B-149
SHEET 3 OF 3 SHEETS
SCALE - 1 INCH = 100 FT.

ACQUISITION AND IMPROVEMENT DISTRICT No 87
WORK ORDER No 4187

J. E. ROCKHOLD - COUNTY SURVEYOR
SURVEYED - JANUARY 1928 TO MARCH 1929

SURVEYED UNDER INSTRUCTIONS OF THE BOARD OF SUPERVISORS PER ORDER DATED DECEMBER 17, 1928.
BEARINGS ARE BASED ON THE BEARING OF EASTERN AVENUE AS SHOWN ON C.F. 1555

F.B. 328 - 1 TO 95

FIELD WORK BY ..... W. A. MILLER, R. W. ATKINS, C. V. CRUMLEY
OFFICE WORK BY ..... F. W. HOWARD, BERT M. ATEE, FRED HOLADAY
CHECKED BY ..... D. M. FINLEY