THIS ALIGNMENT ABANDONED BY COUNTY ENGINEED, DEC., 1968

FOR ALIGNMENT ESTABLISHED BY COUNTY ENGINEER, DEC. 1968, SEE C.S.B-5016-1-5

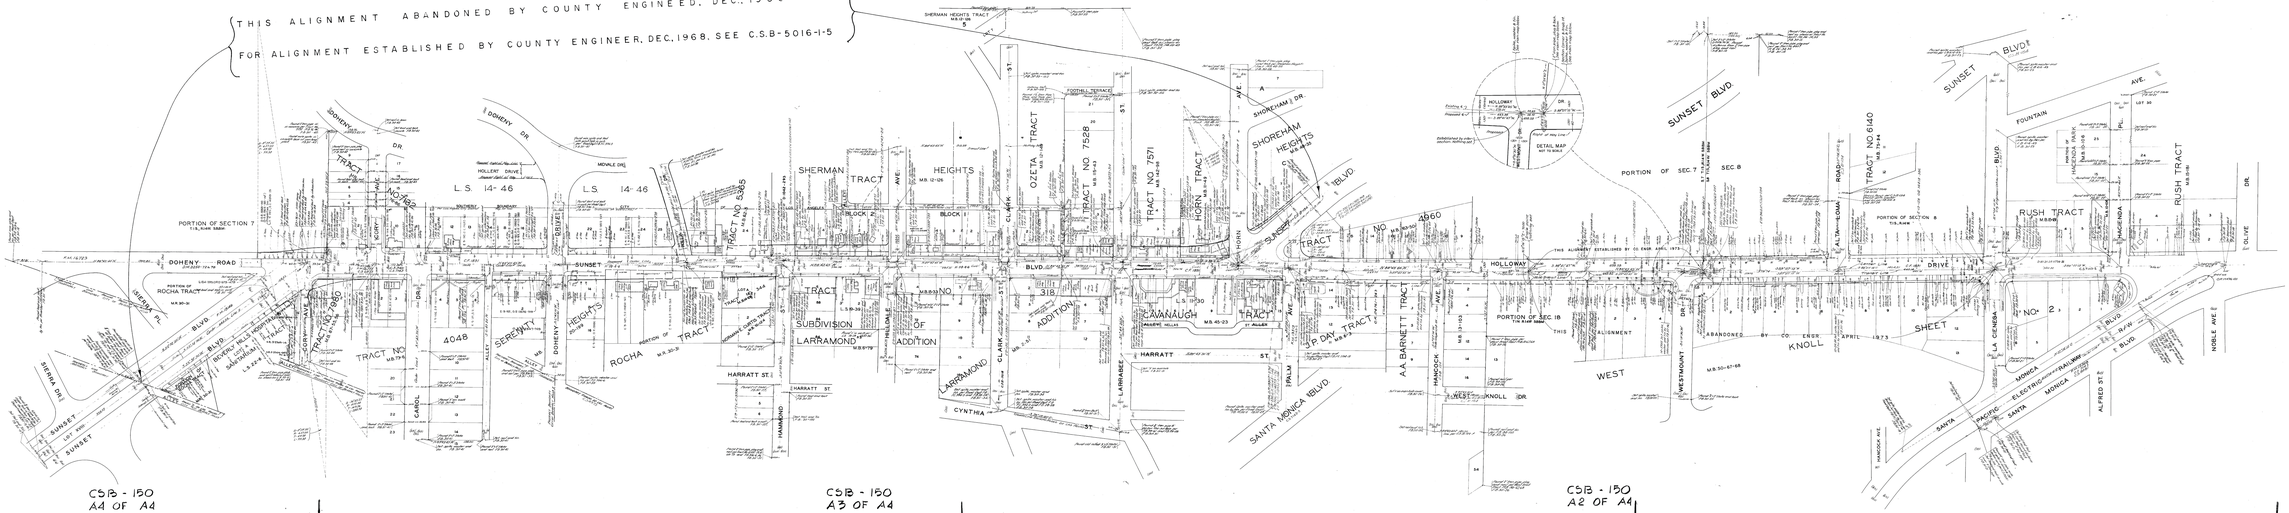

MAP OF

SUNSET BOULEVARD & HOLLOWAY DRIVE

FROM

EASTERLY BOUNDARY BEVERLY HILLS

TO

SANTA MONICA BOULEVARD

COUNTY SURVEYORS MAP NR B-150

SCALE - 1 INCH = 50 FT

ACQUISITION AND IMPROVEMENT DISTRICT WKW
WORK ORDER WKW15

J.E. ROCAHOLD - COUNTY SURVEYOR
BY: J.E. ROCAHOLD, R.E. 7142

SURVEYED UNDER INSTRUCTIONS OF THE
BOARD OF SUPERVISORS PER ORDER DATED
MAY 1, 1973

BEARINGS ARE BASED ON THE BEARING OF
SUNSET BOULEVARD PER C.S. 7142

F.B.C.-192

FIELD WORK BY: C. V. CRUMLEY
OFFICE WORK BY: R. A. FLORES
RA FLORES
CHECKED BY: C. J. TERRY
CJT

The proposed alignment between La Cienega Blvd. & the Angle St. is at Revised the revised April 1973 (Feb 2 & 3 minutes dated Nov. 22, 1971 - B.J.)