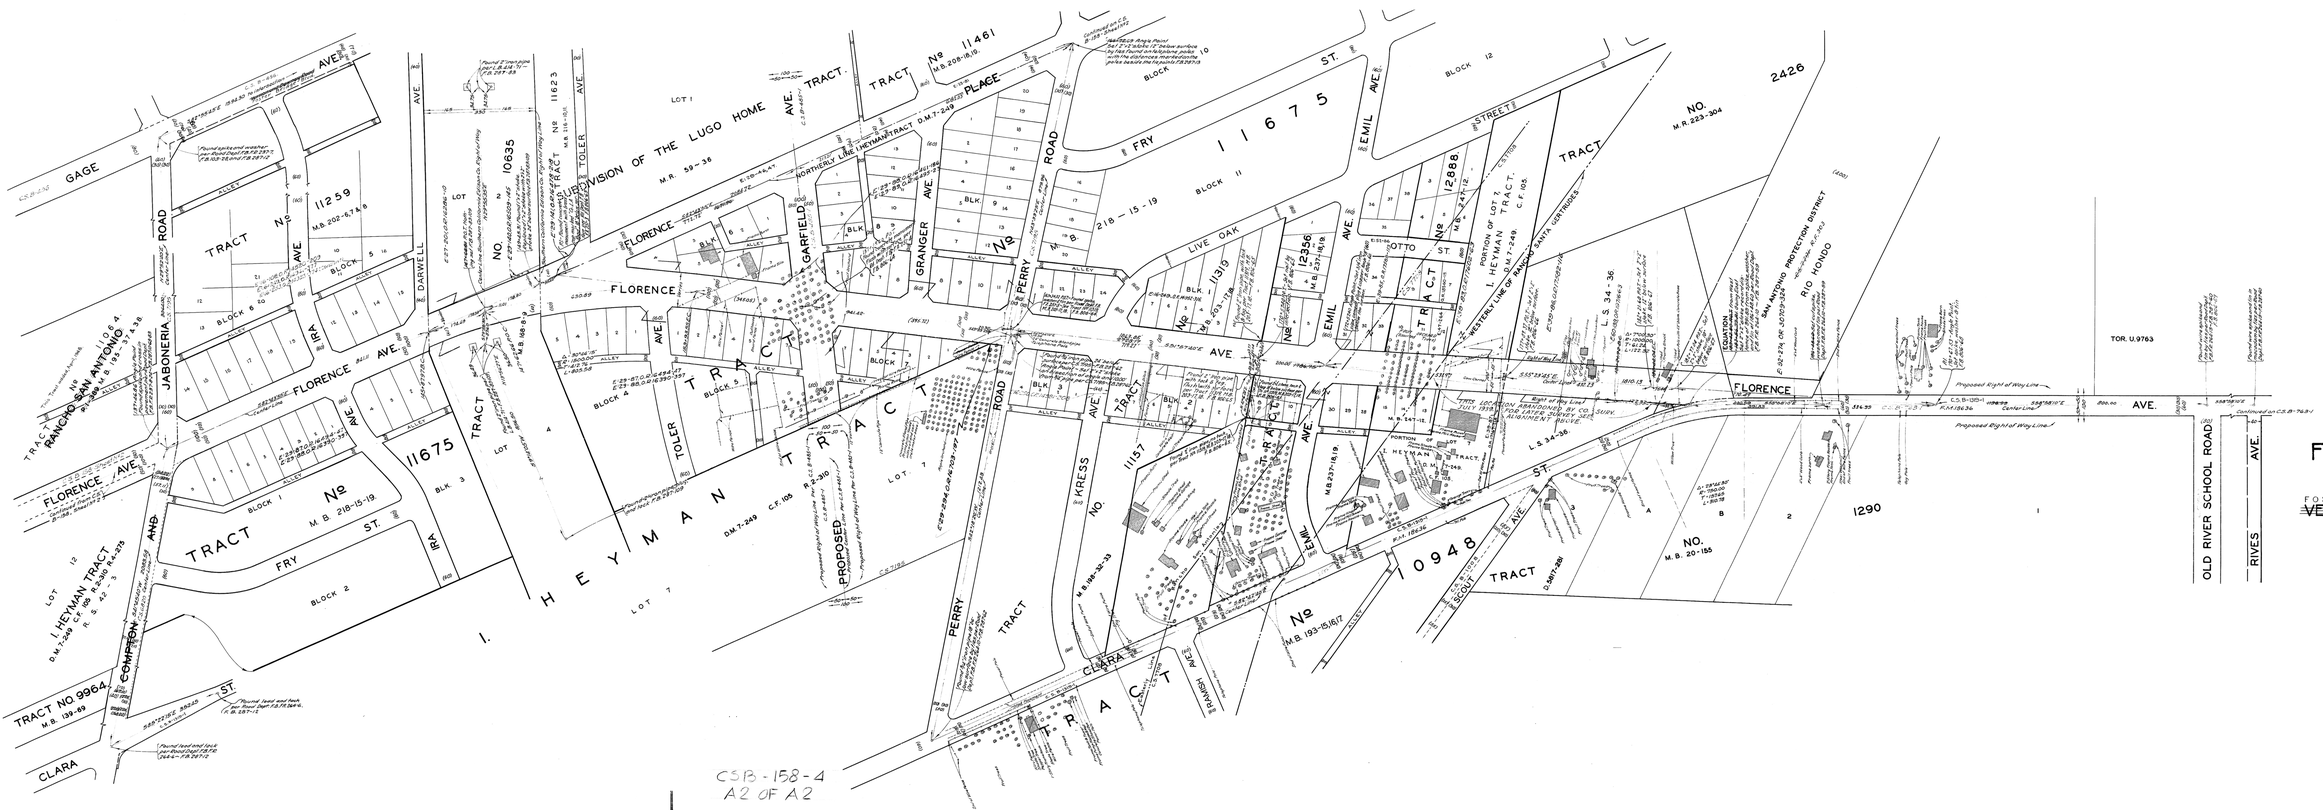

CSB-158-4
A2 OF A2

MAP OF FLORENCE AVENUE FROM SALT LAKE AVENUE

FOSTER BRIDGE TO BOULEVARD

~~VERNON AND DOWNEY ROAD~~

COUNTY SURVEYORS MAP Nº B-158

SHEET Nº 4 OF 4 SHEETS

SCALE - 1 INCH = 100 FT.

ACQUISITION AND IMPROVEMENT DISTRICT Nº 164

WORK ORDER Nº 4164

J.E. ROCKHOLD - COUNTY SURVEYOR

SURVEYED - JANUARY - JUNE, 1928

SURVEYED UNDER INSTRUCTIONS OF THE BOARD OF SUPERVISORS PER ORDER DATED OCTOBER 3, 1927

BEARINGS ARE BASED ON THE BEARING OF FLORENCE AVENUE PER C.S. 8895

F.B. 287-1-209 & F.B. 806-63-70

FIELD WORK BY PAUL ATKINS

OFFICE WORK BY: R.W. MACLLISTER, FRED HOLADAY, W.H. KRELLE

CHECKED BY: R.W. STEWART, K.R. MCPHERSON

INDEX 36
INDEX 32

Revised April, 1948 - J.D. Price.