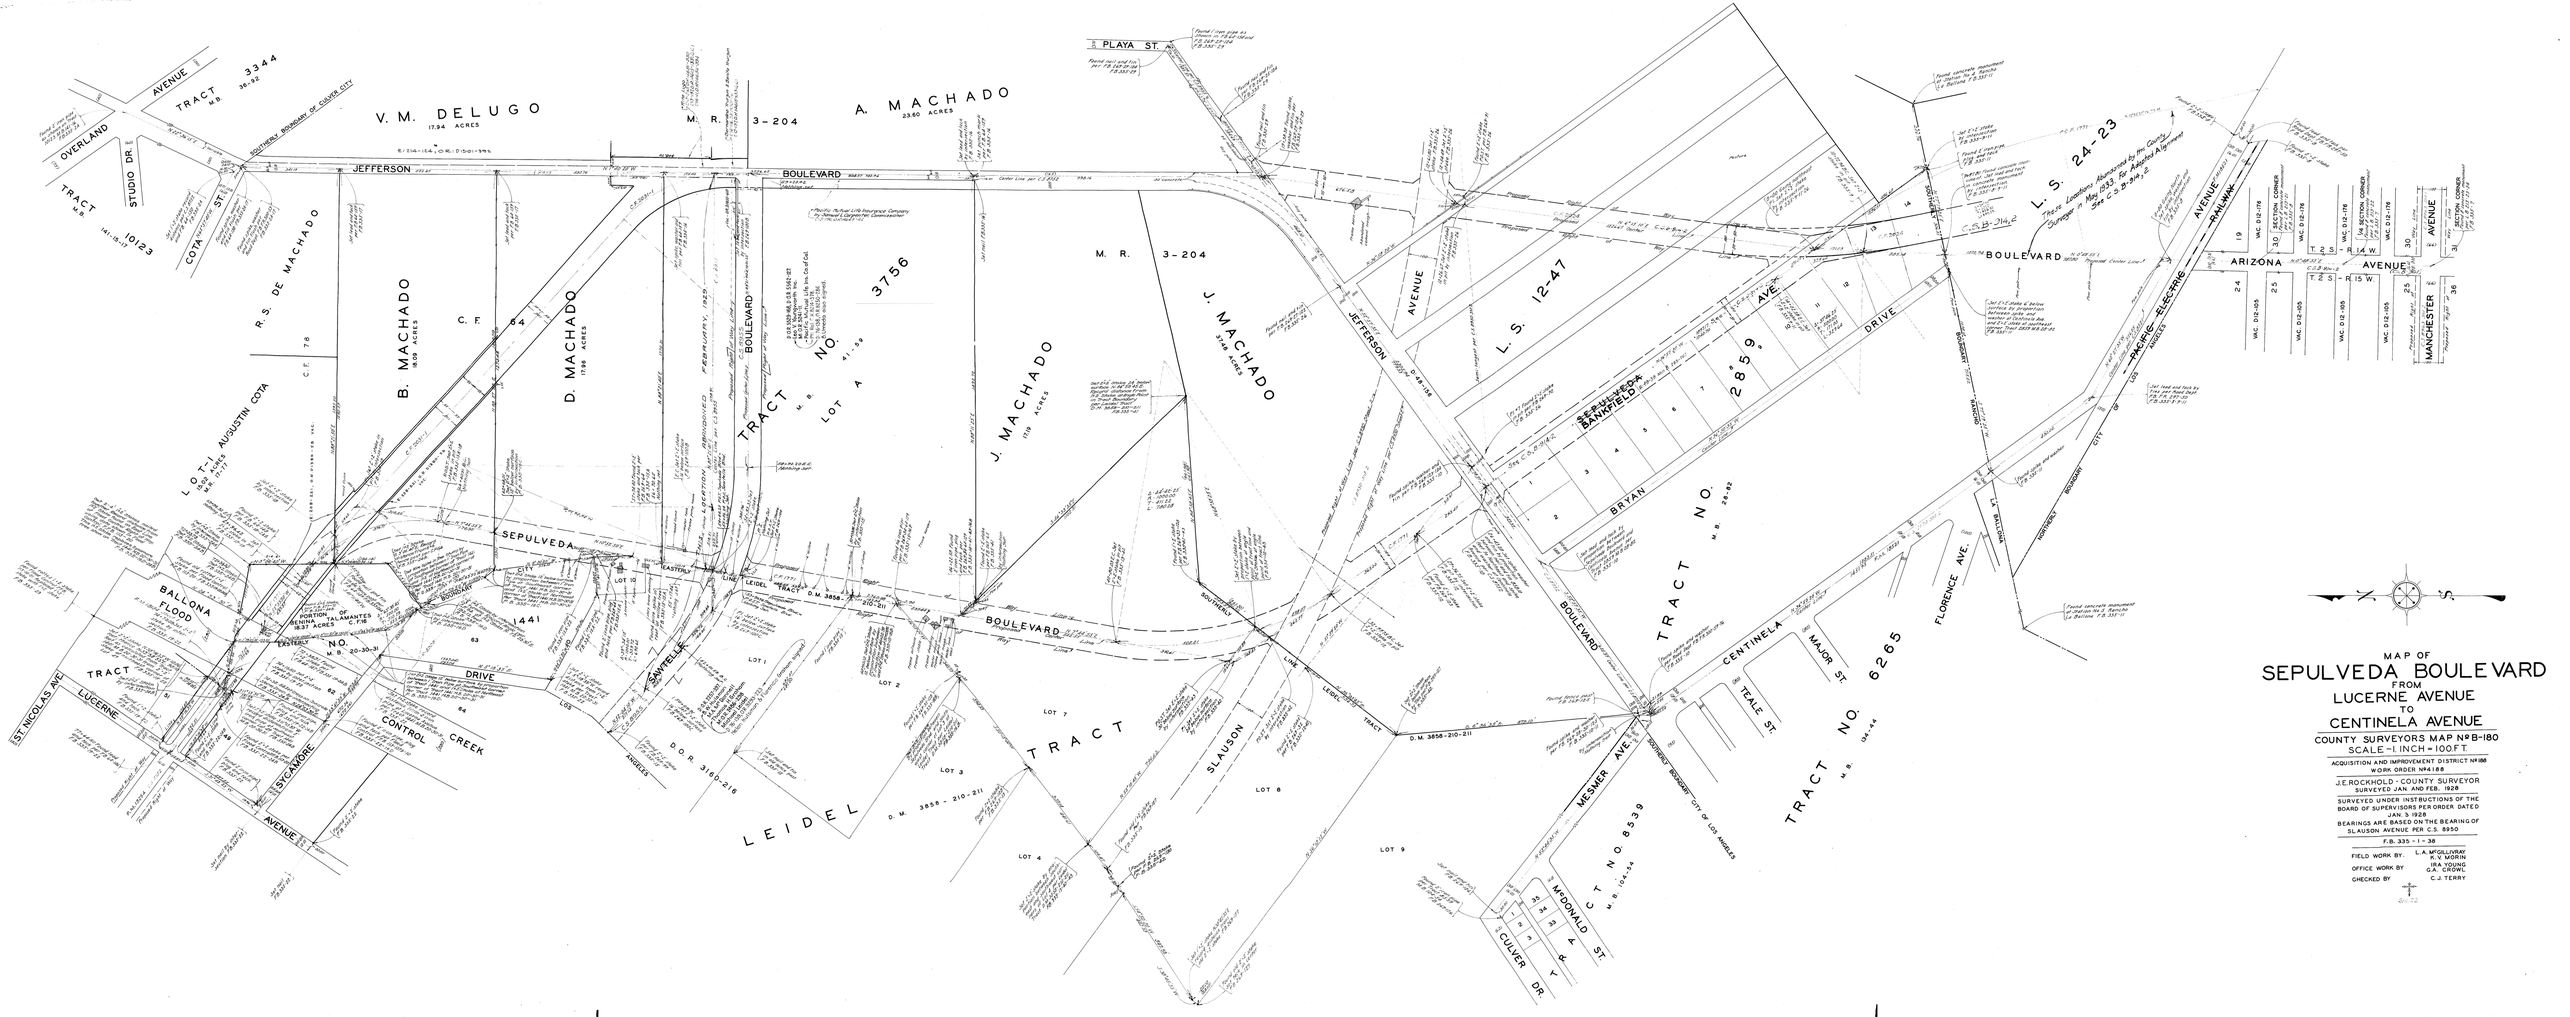

MAP OF
SEPULVEDA BOULEVARD
FROM
LUCERNE AVENUE
TO
CENTINELA AVENUE
COUNTY SURVEYORS MAP Nº B-180
SCALE - 1 INCH = 100 FT.
ACQUISITION AND IMPROVEMENT DISTRICT Nº 188
WORK ORDER Nº 4188
J.E. ROCKHOLD - COUNTY SURVEYOR
SURVEYED JAN. AND FEB. 1928
SURVEYED UNDER INSTRUCTIONS OF THE BOARD OF SUPERVISORS PER ORDER DATED JAN. 3 1928
BEARINGS ARE BASED ON THE BEARING OF SLAUSON AVENUE PER C.S. 8950
F.B. 335 - 1 - 38
FIELD WORK BY L.A. McGILLIVRAY K.V. MORIN
OFFICE WORK BY IRA YOUNG G.A. CROWL
CHECKED BY C.J. TERRY
V. M. DELUGO
17.94 ACRES
A. MACHADO
23.60 ACRES
B. MACHADO
18.09 ACRES
D. MACHADO
17.98 ACRES
J. MACHADO
17.19 ACRES
L.S. 12-47
L.S. 24-23
TRACT NO. 3756
TRACT NO. 2859
TRACT NO. 6265
TRACT NO. 8539
LEIDEL TRACT
SLAUSON
JEFFERSON BOULEVARD
SEPULVEDA BOULEVARD
ARIZONA AVENUE
CENTINELA AVENUE
LUCERNE AVENUE
PLAYA ST.
OVERLAND AVENUE
STUDIO DR.
COTA ST.
BALLONA FLOOD CONTROL CREEK
ST. NICOLAS AVE.
SYCAMORE AVENUE
SAWTELLE
MESMER AVE.
MAJOR ST.
TEALE ST.
FLORENCE AVE.
MANCHESTER AVENUE
PACIFIC ELECTRIC RAILWAY
M. R. 3-204