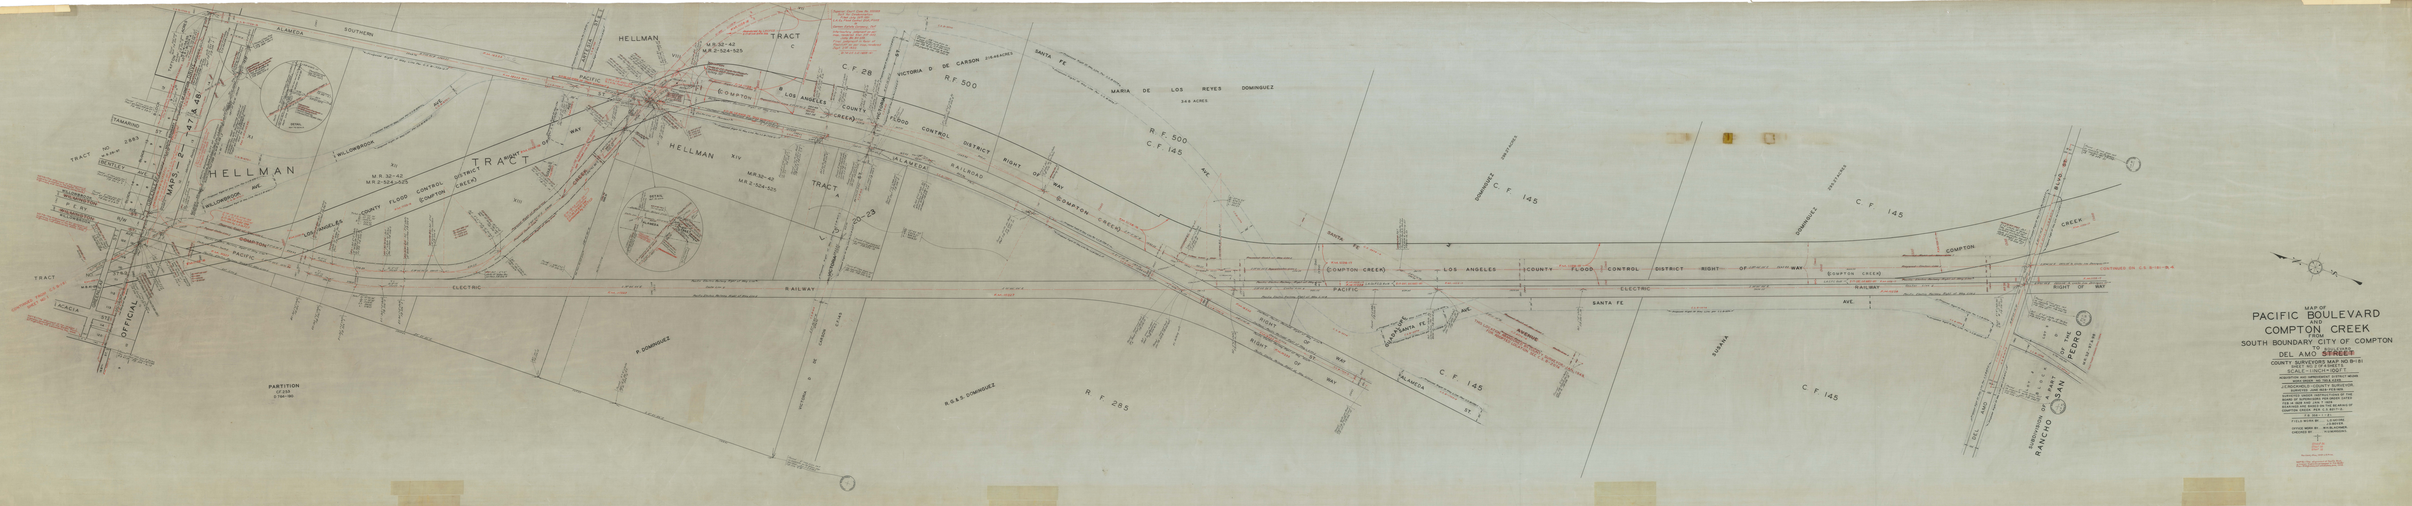
MAP OF
PACIFIC BOULEVARD
AND
COMPTON CREEK
FROM
SOUTH BOUNDARY CITY OF COMPTON
TO
DEL AMO STREET
COUNTY SURVEYORS MAP NO. B-81
SHEET NO. 1 OF 4 SHEETS
SCALE 1" = 100 FT.
HELLMAN TRACT
HELLMAN TRACT
HELLMAN TRACT
HELLMAN TRACT
MARIA DE LOS REYES DOMINGUEZ
SANTA FE
PACIFIC
ELECTRIC
RAILWAY
COMPTON CREEK
LOS ANGELES COUNTY FLOOD CONTROL DISTRICT RIGHT OF WAY
COMPTON
SUSANA
DEL AMO
SUBDIVISION OF A PART OF THE RANCHO SAN PEDRO
R.F. 500
C.F. 145
R.F. 285
C.F. 28
R.G.&S. DOMINGUEZ
P. DOMINGUEZ
ALAMEDA
SOUTHERN
PACIFIC
WILLOWBROOK
TAMARIND
BENTLEY
ACACIA
OFFICIAL
PARTITION
CONTINUED ON C.S. B-81-B-4