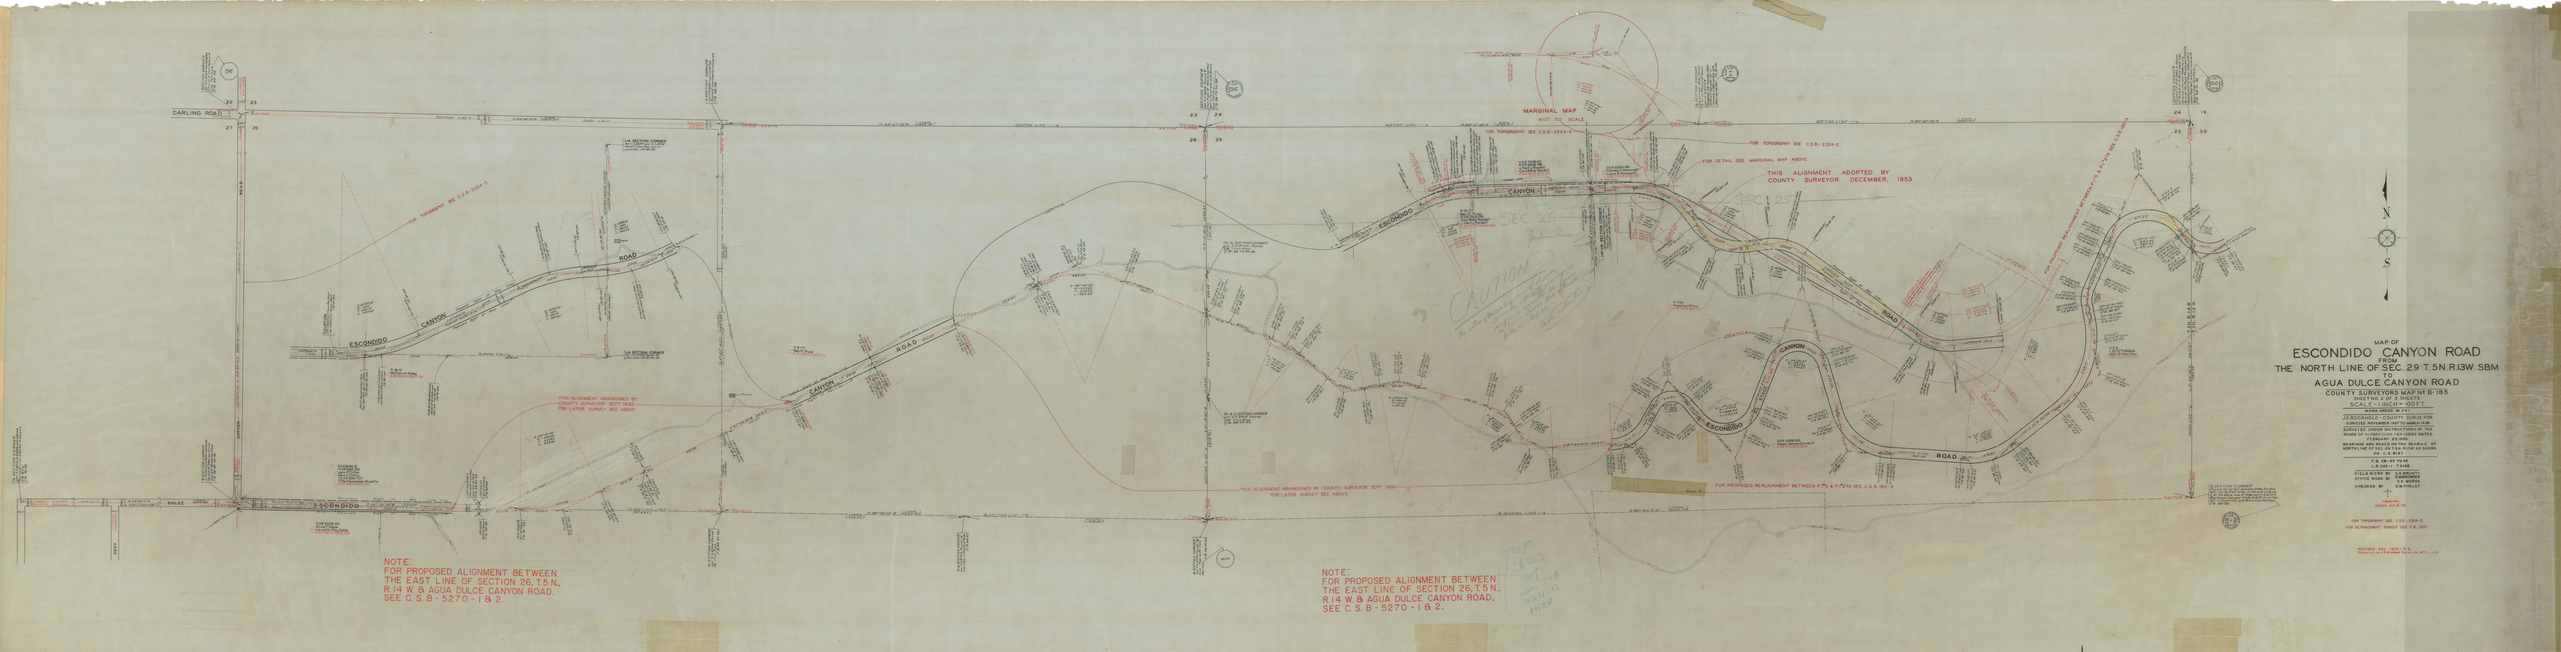

MAP OF

ESCONDIDO CANYON ROAD

FROM

THE NORTH LINE OF SEC. 29 T. 5 N. R. 13 W. SBM

TO

AGUA DULCE CANYON ROAD

COUNTY SURVEYORS MAP Nº B-185

SCALE 1 INCH = 1000 FT.

WORK ORDER Nº 241

J.E. ROCAHOLT - COUNTY SURVEYOR

SURVEYED NOVEMBER 1937 TO MARCH 1938

SURVEYED UNDER INSTRUCTIONS OF THE BOARD OF SUPERVISORS RESOLUTION DATED 17 FEBRUARY 1937

BEARINGS ARE BASED ON THE BEARING S. 0° 30' 15" E. OF THE CENTERLINE OF SEC. 29 T. 5 N. R. 13 W. AS SHOWN ON R.S. 58-44 TO 55

A.B. 385-11 TO 48

FIELD WORK BY: E.B. MALLOTT, E. SIMMONDS, J.E. ROCAHOLT

OFFICE WORK BY: E.B. MALLOTT

CHECKED BY: S.M. FINLEY

HIGHWAY MAP Nº 8 TH

FOR TOPOGRAPHY SEE C.S.B.-2324-3

FOR RETRACEMENT SURVEY SEE C.S.B.-1837

REVISED 1951 - 1953 C.S.