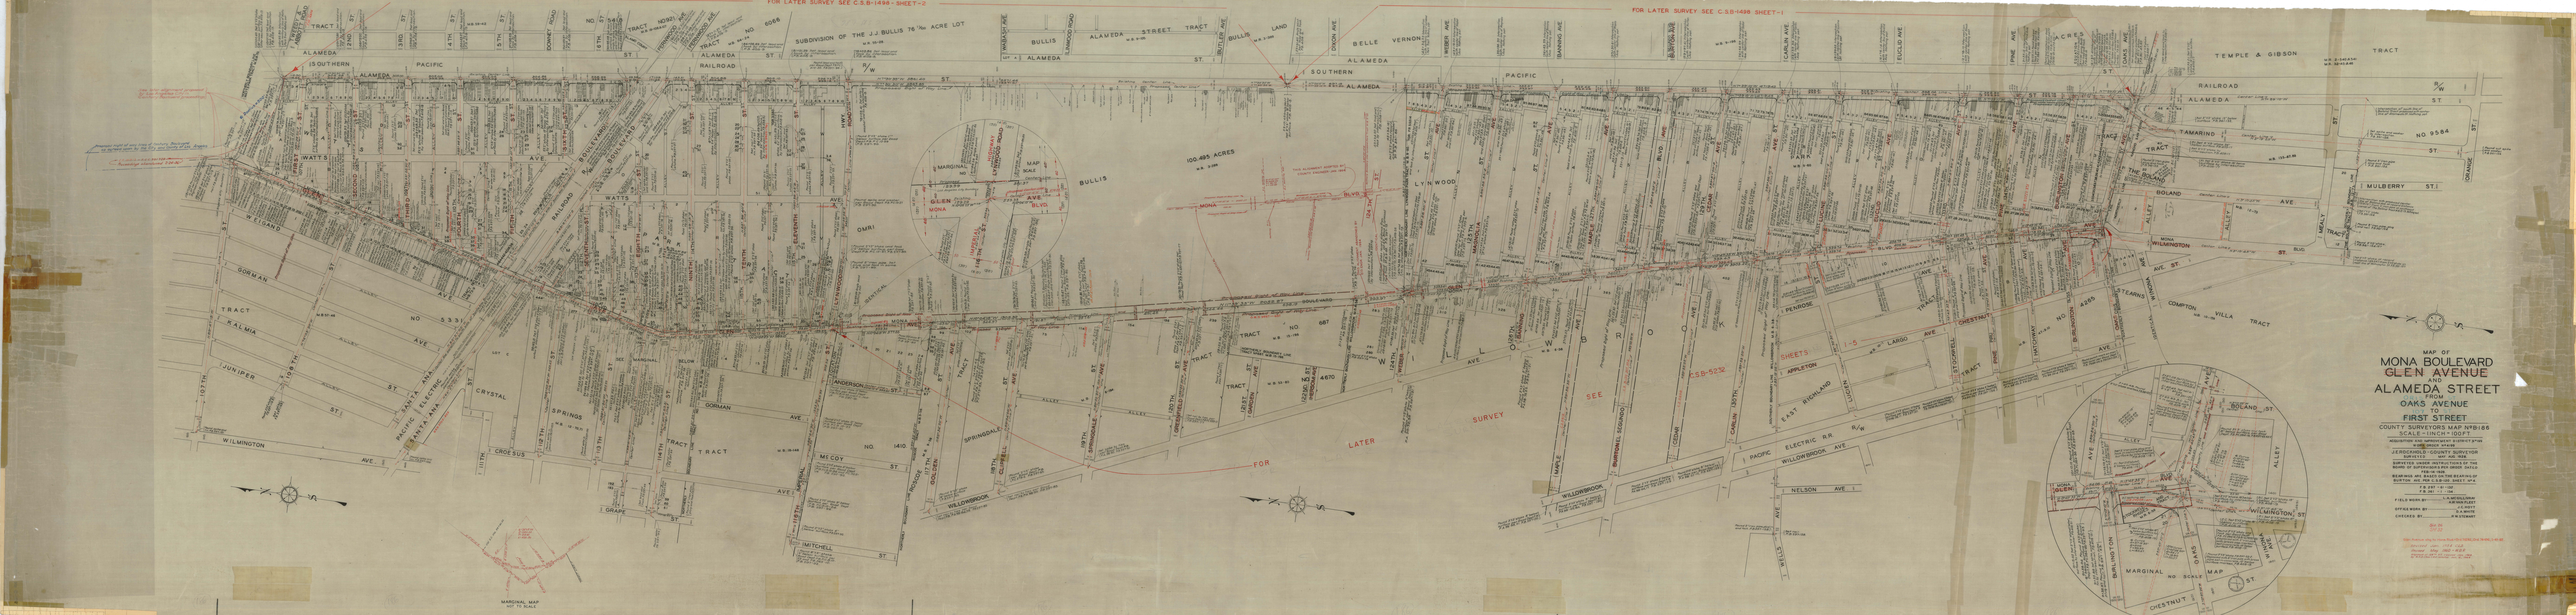
FOR LATER SURVEY SEE C.S.B-1498 SHEET-2
FOR LATER SURVEY SEE C.S.B-1498 SHEET-1
SUBDIVISION OF THE J.J. BULLIS 76 1/4 ACRE LOT
100.495 ACRES
FOR LATER SURVEY SEE C.S.B-5232 SHEETS 1-5
MAP OF
MONA BOULEVARD
GLEN AVENUE
AND
ALAMEDA STREET
FROM
OAKS AVENUE
TO
FIRST STREET
COUNTY SURVEYORS MAP No B186
SCALE-1 INCH=100 FT
J.E.ROCKWELD COUNTY SURVEYOR
SURVEYED UNDER INSTRUCTIONS OF THE BOARD OF SUPERVISORS AND ORDER DATED FEB 10 1928
BEGINNING AT A SPIKE OF DEEPING OF BURTON AND PER C.S.B-1498 SHEET 1 OF 4
FIELD WORK BY
OFFICE WORK BY
CHECKED BY
MARGINAL MAP
NOT TO SCALE