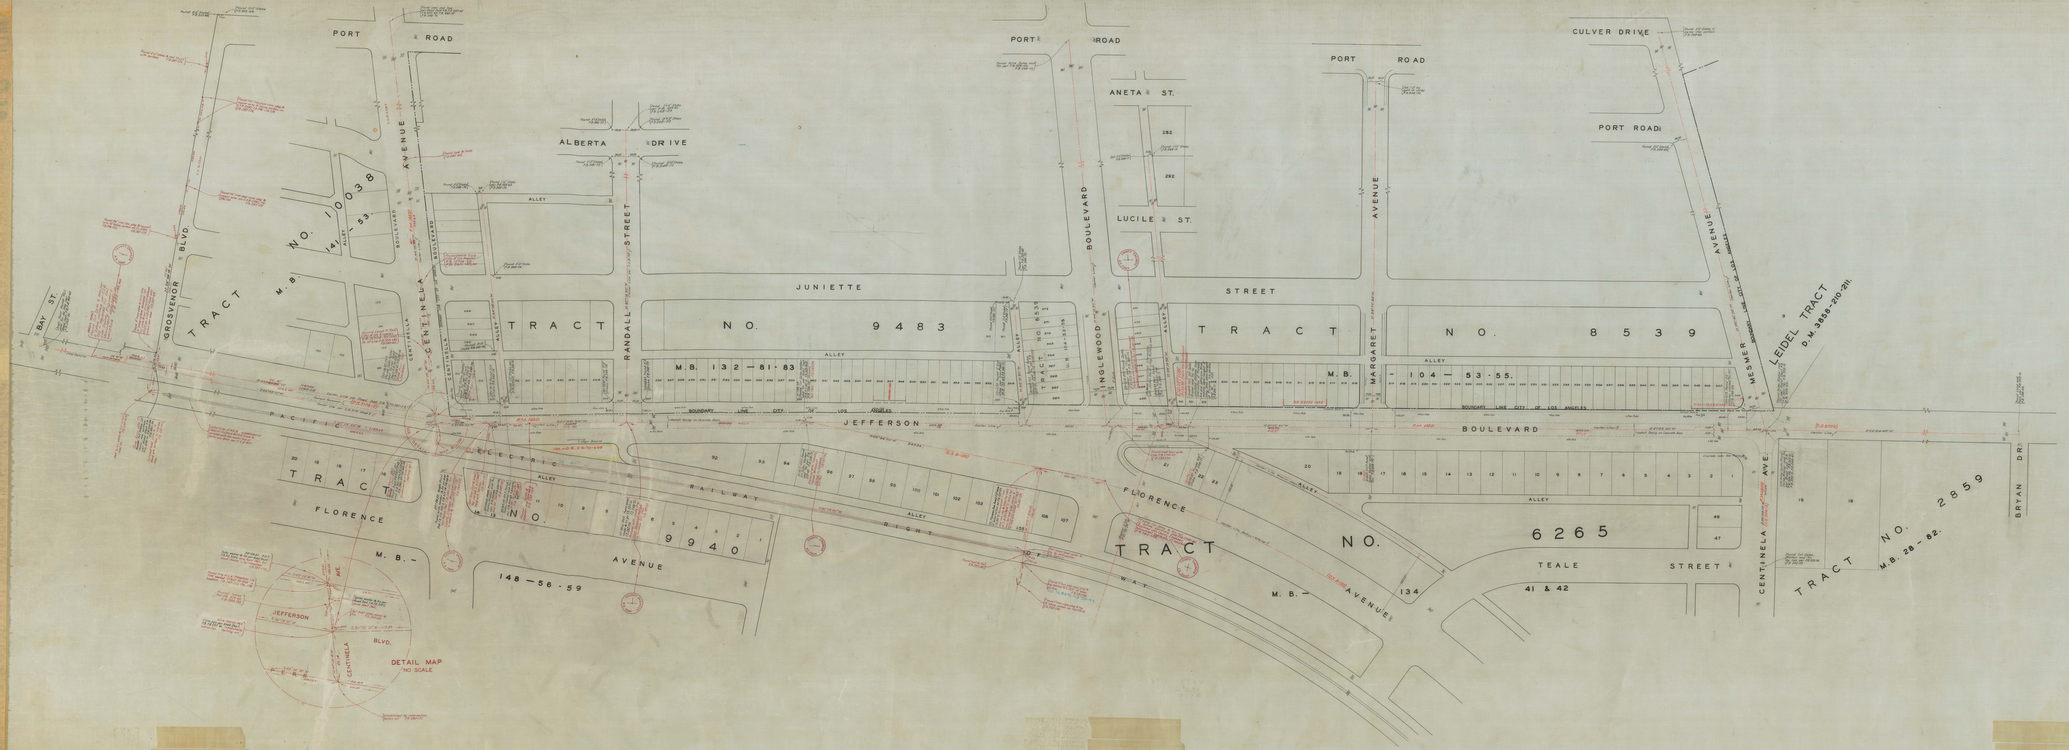

MAP OF
JEFFERSON BOULEVARD
FROM
MESMER AVENUE
TO
CENTINELA AVENUE

COUNTY SURVEYORS MAP No. B-187
SCALE - 1 INCH = 50 FT.

ACQUISITION AND IMPROVEMENT DISTRICT No. 219
WORK ORDER No. 4219

J. E. ROCKHOLD - COUNTY SURVEYOR
SURVEYED - JULY 1928.

SURVEYED UNDER INSTRUCTIONS OF THE BOARD OF SUPERVISORS PER ORDER DATED JUNE 18, 1928.
BEARINGS ARE BASED ON THE BEARING OF FLORENCE AVE. PER C.S.B.-135.

F.B. 248-67-80.

FIELD WORK BY ..... L.D. MOORE.
OFFICE WORK BY ..... A.C. JOHNSON.
CHECKED BY ..... K.U.M. HIGGINS.

SHT. 23

Surveyor Only Tenure Statement Sheet 3
Construction Sheet Tenure Index Map 2 of 3