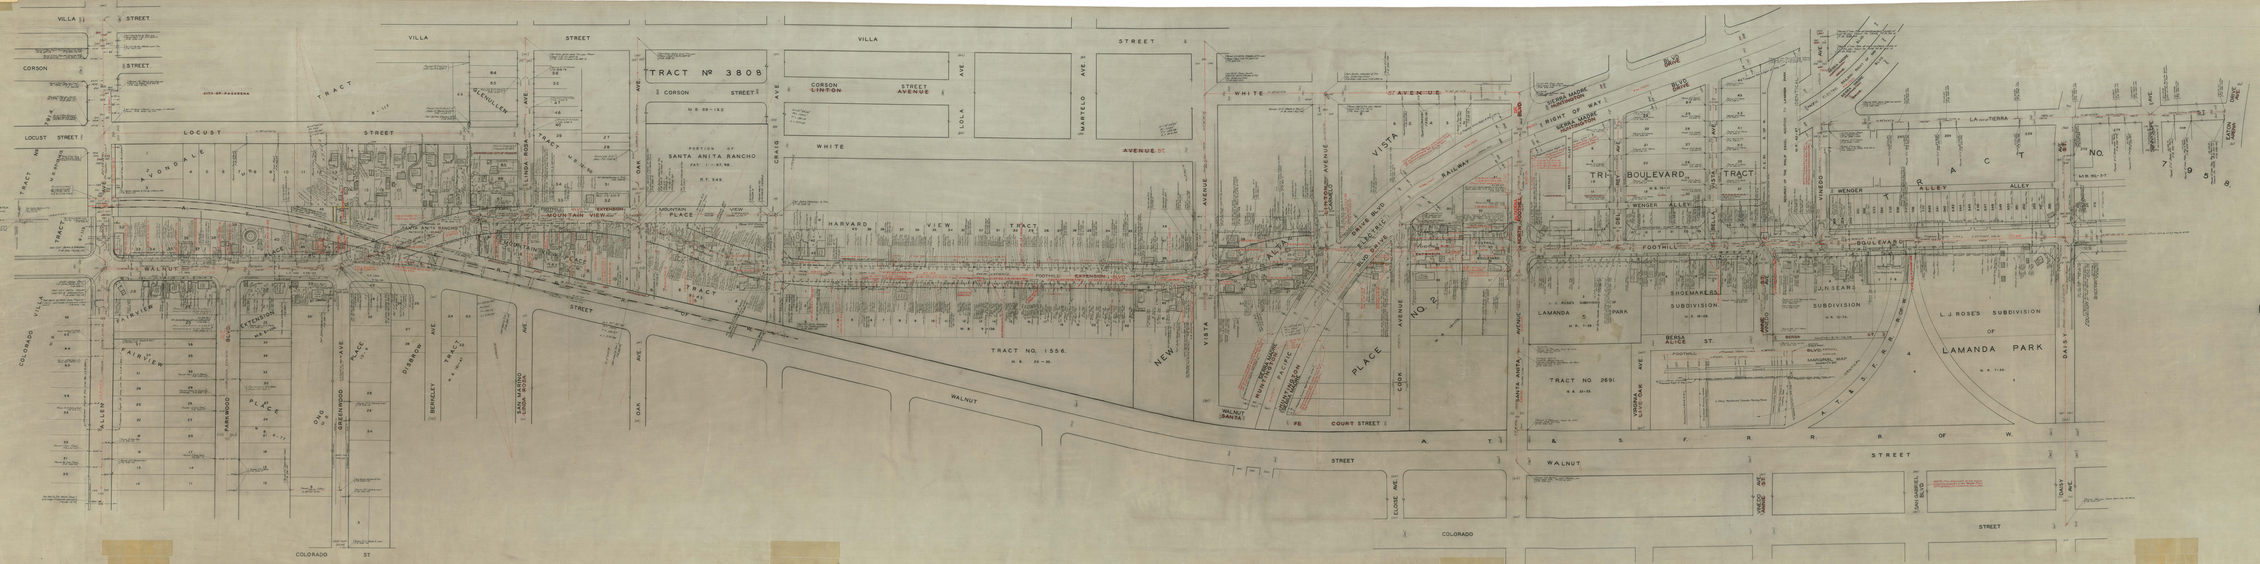


MAP OF
# FOOTHILL BOULEVARD
FROM
ALLEN AVENUE
TO
DAISY STREET

COUNTY SURVEYORS MAP No 8-190
SHEET No 1 OF 4 SHEETS
SCALE 1 INCH = 50 FT.

MODIFICATION AND IMPROVEMENT DISTRICT NEW BOULEVARD SANTA ANITA

JEROLD WOOD COUNTY SURVEYOR
SUBMITTED MAY 10 1927 1928

SURVEYED UNDER INSTRUCTIONS OF THE BOARD OF SUPERVISORS AND COUNTY SURVEYOR OF MAY 10 1928

DESIGNED AND DRAWN BY TOLAN CRESTA
CHECKED BY F.B. DAVIS
F.B. 1928-1929 F.B. 1929-1930 F.B. 1930-1931

FIELD WORK BY T. A. ROSSBERG
L. R. ROSSBERG
CHECKED BY A. A. ROSSBERG