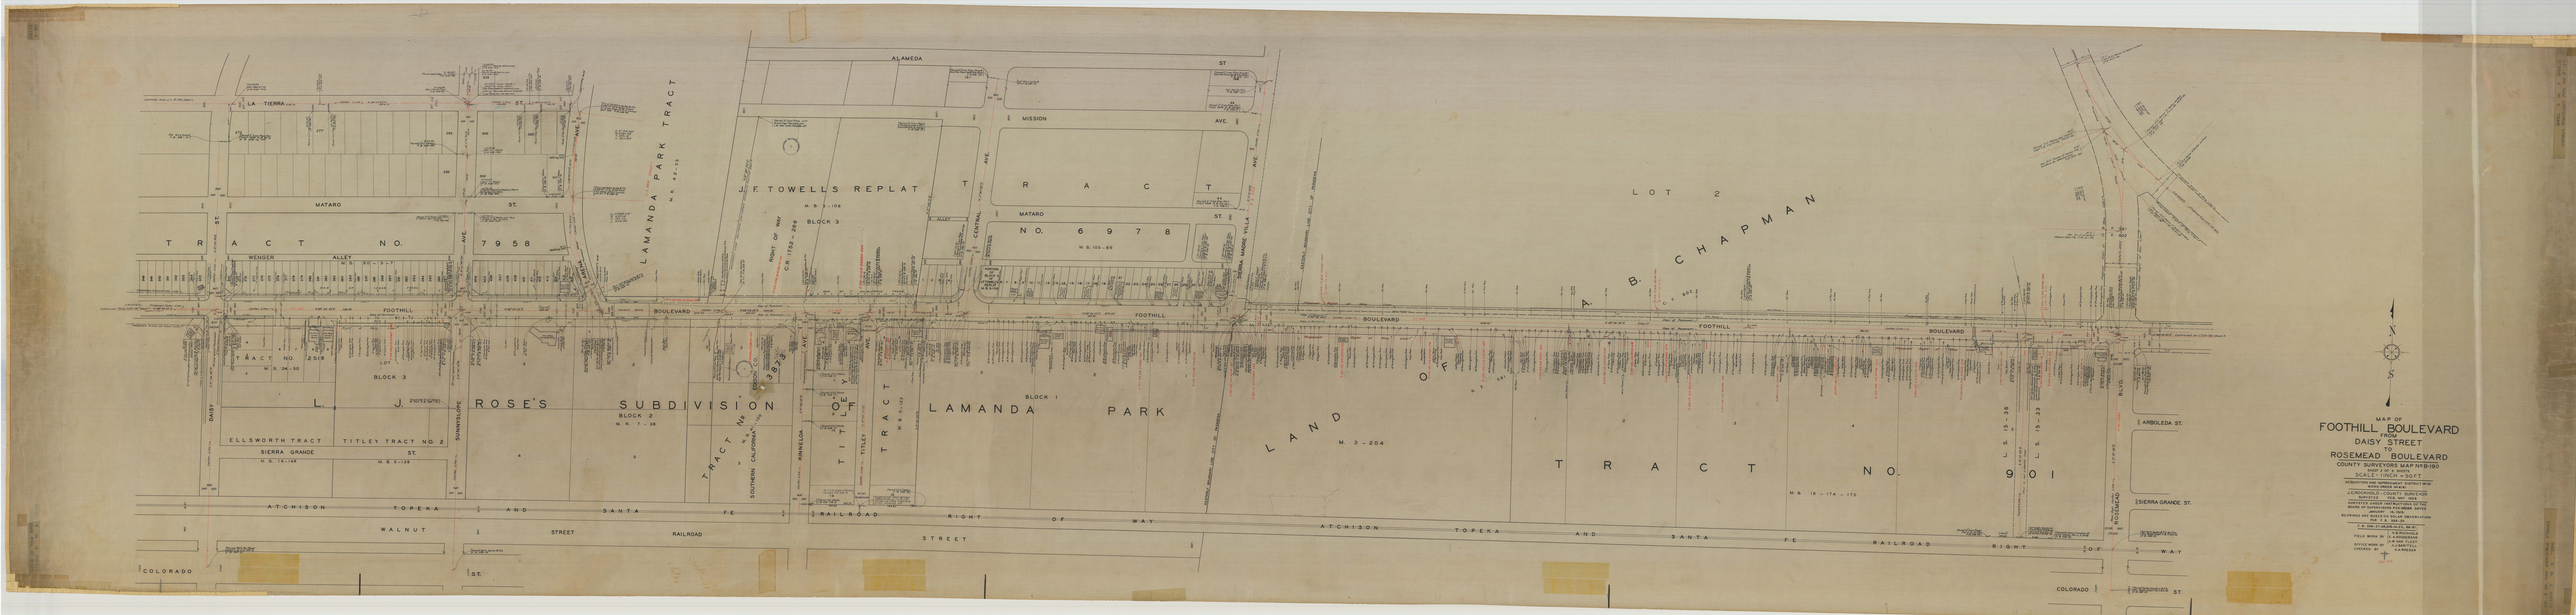
MAP OF
FOOTHILL BOULEVARD
FROM
DAISY STREET
TO
ROSEMEAD BOULEVARD
COUNTY SURVEYORS MAP NO. B-190
SCALE: 1 INCH = 100 FT
ALAMEDA ST.
MISSION AVE.
LA TIERRA ST.
MATARO ST.
TRACT NO. 7958
WENGER ALLEY
LAMANDA PARK TRACT
J. F. TOWELLS REPLAT
TRACT NO. 6978
LOT 2
A. B. CHAPMAN
FOOTHILL BOULEVARD
TRACT NO. 2516
BLOCK 3
L. J. ROSE'S SUBDIVISION OF LAMANDA PARK
BLOCK 2
BLOCK 1
ELLSWORTH TRACT
TITLEY TRACT NO. 2
SIERRA GRANDE ST.
TRACT NO. 3873
TITLEY TRACT
LAND OF A. B. CHAPMAN
TRACT NO. 901
ARBOLEDA ST.
SIERRA GRANDE ST.
ATCHISON TOPEKA AND SANTA FE RAILROAD RIGHT OF WAY
WALNUT STREET
COLORADO ST.
DAISY ST.
SUNNYSLOPE AVE.
KINNELOA AVE.
SOUTHERN CALIFORNIA AVE.
TITLEY AVE.
CENTRAL AVE.
SIERRA MADRE VILLA AVE.
ROSEMEAD BLVD.
N
S