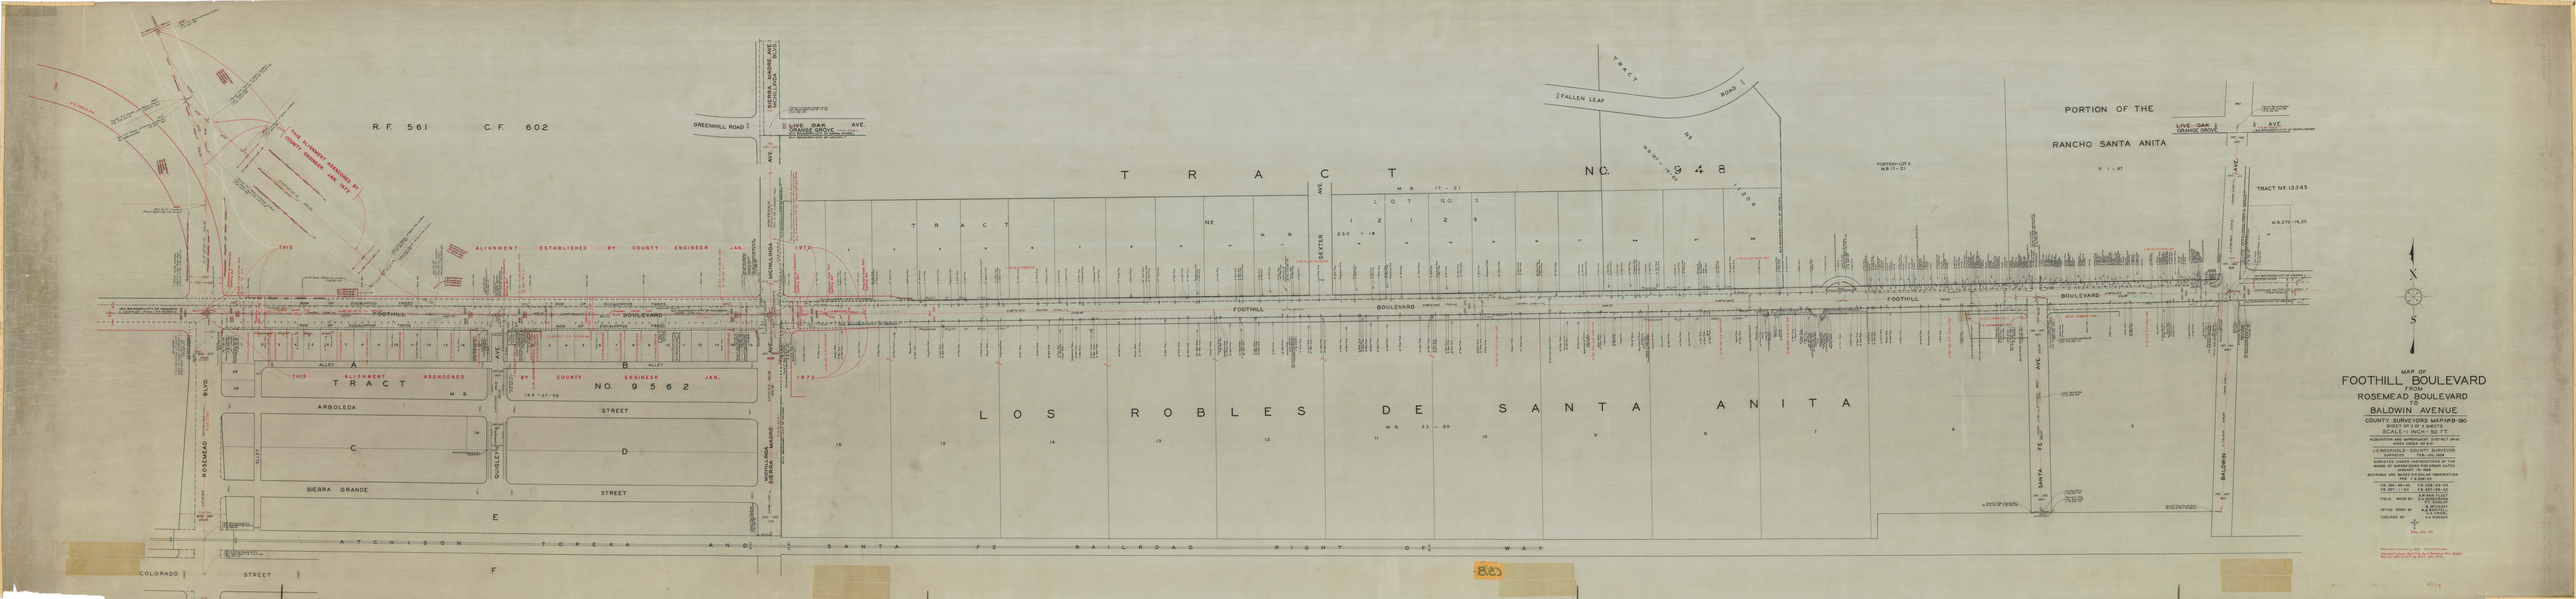
MAP OF
FOOTHILL BOULEVARD
FROM
ROSEMEAD BOULEVARD
TO
BALDWIN AVENUE
COUNTY SURVEYORS MAP NO. B-190
SHEET 1 OF 3 SHEETS
SCALE: 1 INCH = 50 FT.
PROJECTION AND IMPROVEMENT DISTRICT MAP NO.
WORK ORDER NO. 4-1
J. E. ROCKFIELD - COUNTY SURVEYOR
ADOPTED BY THE BOARD OF SUPERVISORS UNDER INSTRUCTIONS OF THE BOARD OF SUPERVISORS PER ORDER DATED
SEPTEMBER 10, 1968
RECEIVING NO. MADE IN DOLLAR DESIGNATION PER F.B. 5209-25
FIELD WORK BY
OFFICE WORK BY
CHECKED BY
R.F. 561
C.F. 602
TRACT NO. 9562
TRACT NO. 948
LOS ROBLES DE SANTA ANITA
PORTION OF THE
RANCHO SANTA ANITA
TRACT NO. 13345
FOOTHILL BOULEVARD
ROSEMEAD BLVD.
BALDWIN AVE.
SIERRA MADRE AVE.
MICHILINDA AVE.
DEXTER AVE.
QUIGLEY AVE.
GREENHILL ROAD
FALLEN LEAF ROAD
LIVE OAK AVE.
ORANGE GROVE AVE.
ARBOLEDA STREET
SIERRA GRANDE STREET
COLORADO STREET
ATCHISON TOPEKA AND SANTA FE RAILROAD RIGHT OF WAY
SANTA FE AVE.
THIS ALIGNMENT ABANDONED BY COUNTY ENGINEER JAN. 1972
ALIGNMENT ESTABLISHED BY COUNTY ENGINEER JAN. 1972
N
S