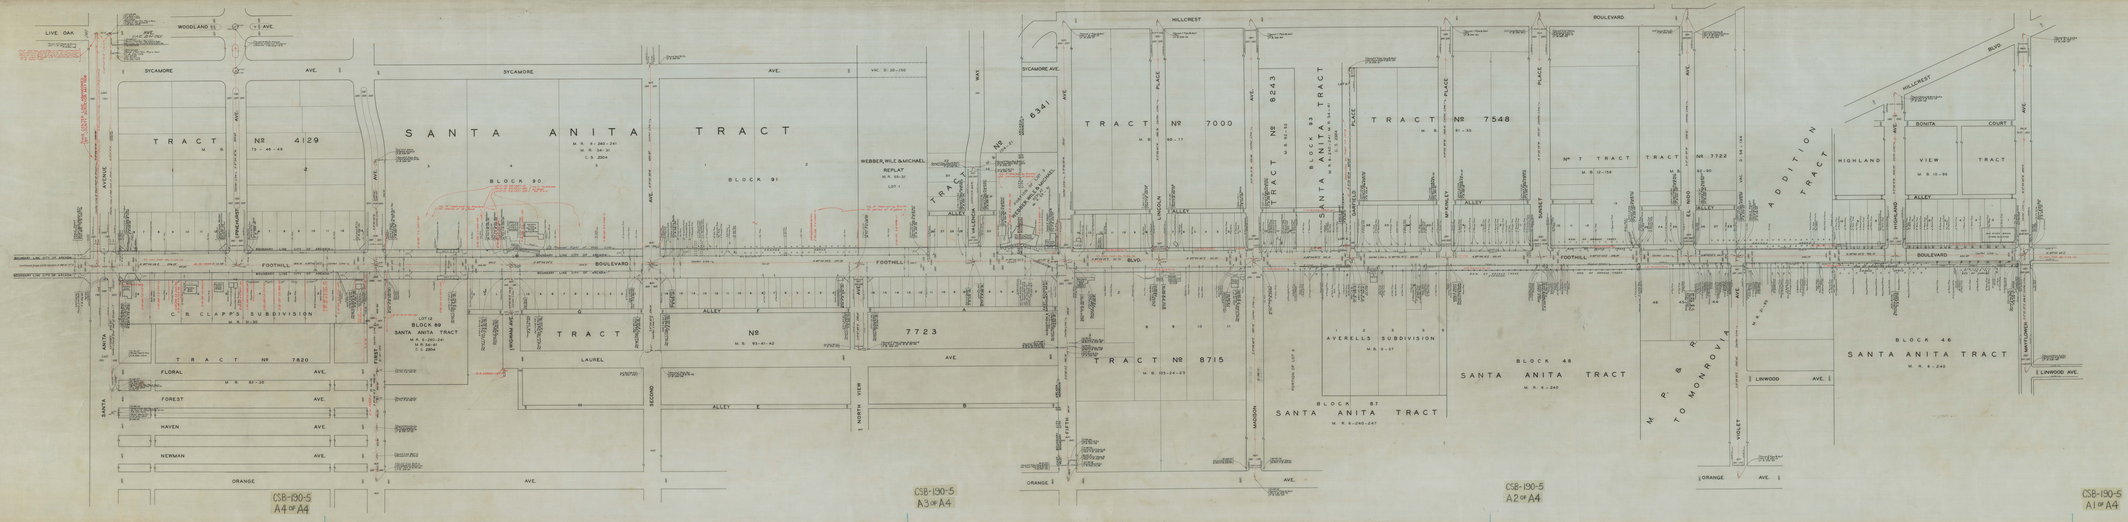

N
W E
S

MAP OF
FOOTHILL BOULEVARD
FROM
SANTA ANITA AVENUE
TO
MAYFLOWER AVENUE

COUNTY SURVEYORS MAP NO. 130
SHEET 4A OF 4 SHEETS
SCALE: 1 INCH = 50 FT.

ADOPTED BY THE BOARD OF SUPERVISORS OF THE LOS ANGELES COUNTY FLOOD CONTROL DISTRICT ON _____

J. E. REDCROFT, COUNTY SURVEYOR

SURVEYED UNDER MY DIRECTION IN CONFORMITY WITH THE INSTRUCTIONS GIVEN BY THE BOARD OF SUPERVISORS PER ORDER DATED _____

RECORDED AND FILED IN THE OFFICE OF THE COUNTY SURVEYOR ON _____

M. B. 328-68-82-87-89-91

I CLIFFORD M. LAWSON, CLERK OF THE BOARD OF SUPERVISORS OF THE COUNTY OF LOS ANGELES, STATE OF CALIFORNIA, DO HEREBY CERTIFY THAT THE ACCOMPANYING MAP WAS APPROVED BY THE BOARD OF SUPERVISORS ON _____

I CLIFFORD M. LAWSON, CLERK OF THE BOARD OF SUPERVISORS OF THE COUNTY OF LOS ANGELES, STATE OF CALIFORNIA, DO HEREBY CERTIFY THAT THE ACCOMPANYING MAP WAS APPROVED BY THE BOARD OF SUPERVISORS ON _____

RECORDED - SURVEY 1998-128 SUR