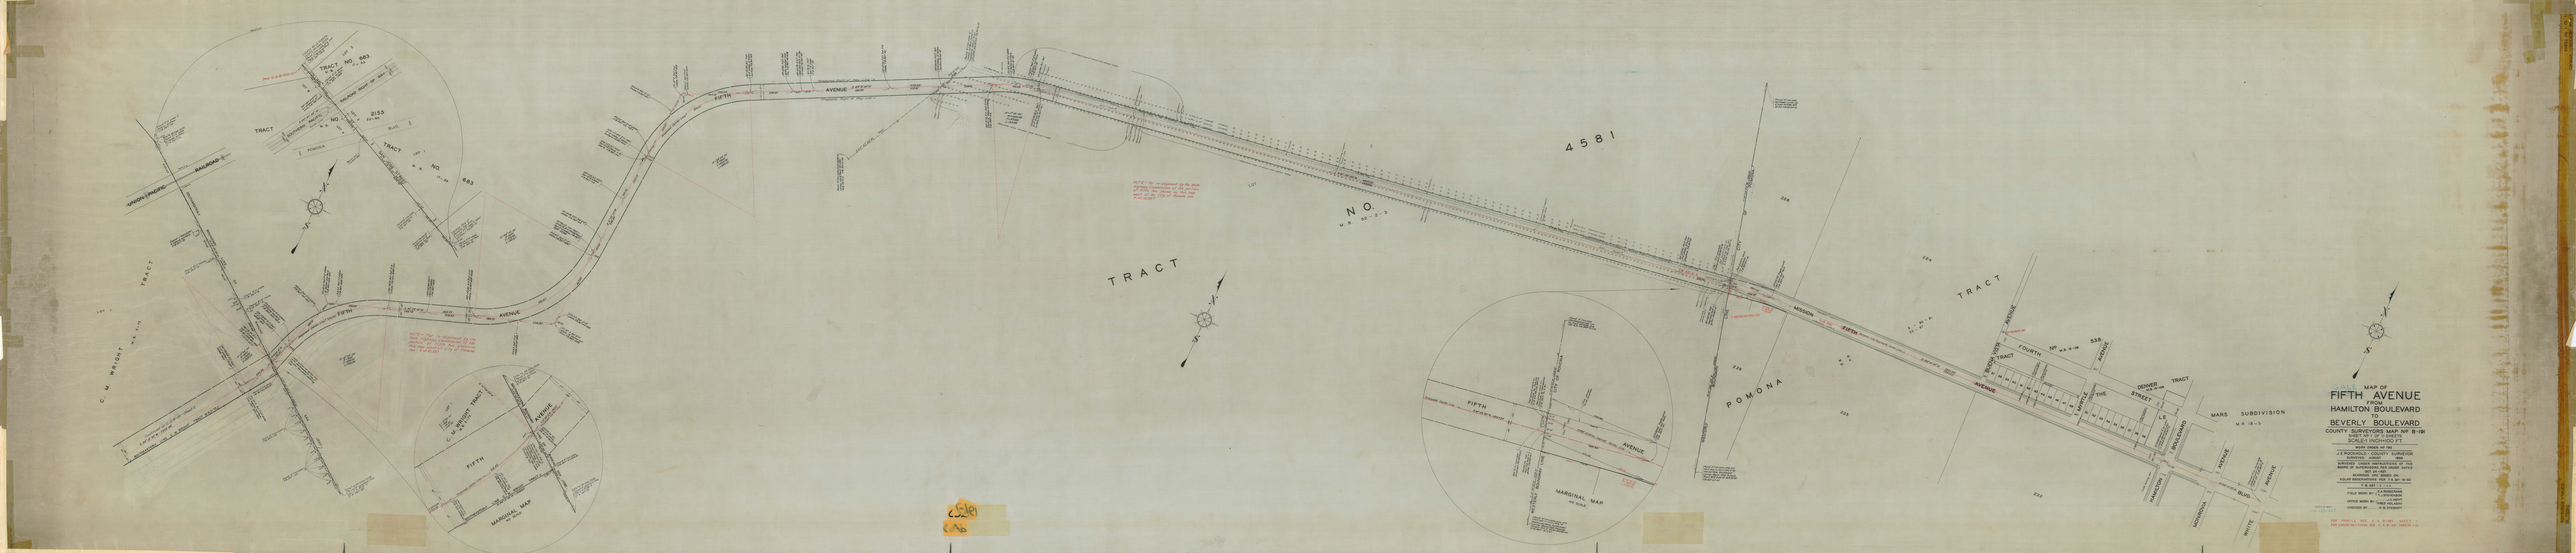

TRACT NO. 683
TRACT NO. 2155
TRACT NO. 683
UNION PACIFIC RAILROAD
C. M. WRIGHT TRACT
FIFTH AVENUE
MARGINAL MAP
TRACT NO. 4581
POMONA TRACT
MISSION
FOURTH
THE DENVER TRACT
MARS SUBDIVISION
HAMILTON BOULEVARD
MONROVIA AVENUE
WHITE AVENUE
MARGINAL MAP
MAP OF
FIFTH AVENUE
FROM
HAMILTON BOULEVARD
TO
BEVERLY BOULEVARD
COUNTY SURVEYOR'S MAP NO. B-191
SHEET NO. 1 OF 1 SHEETS
SCALE: 1 INCH = 100 FT.
J. E. ROCHHOLZ - COUNTY SURVEYOR
SURVEYED AUGUST 1956
SURVEYED UNDER INSTRUCTIONS OF THE BOARD OF SUPERVISORS OF THE COUNTY OF LOS ANGELES
SOLAR OBSERVATIONS PER T.B. 361-10-52
T. B. 361-11-54
FIELD WORK BY: J. E. ROCHHOLZ
J. E. ROCHHOLZ
OFFICE WORK BY: J. E. ROCHHOLZ
CHECKED BY: R. W. STEWART