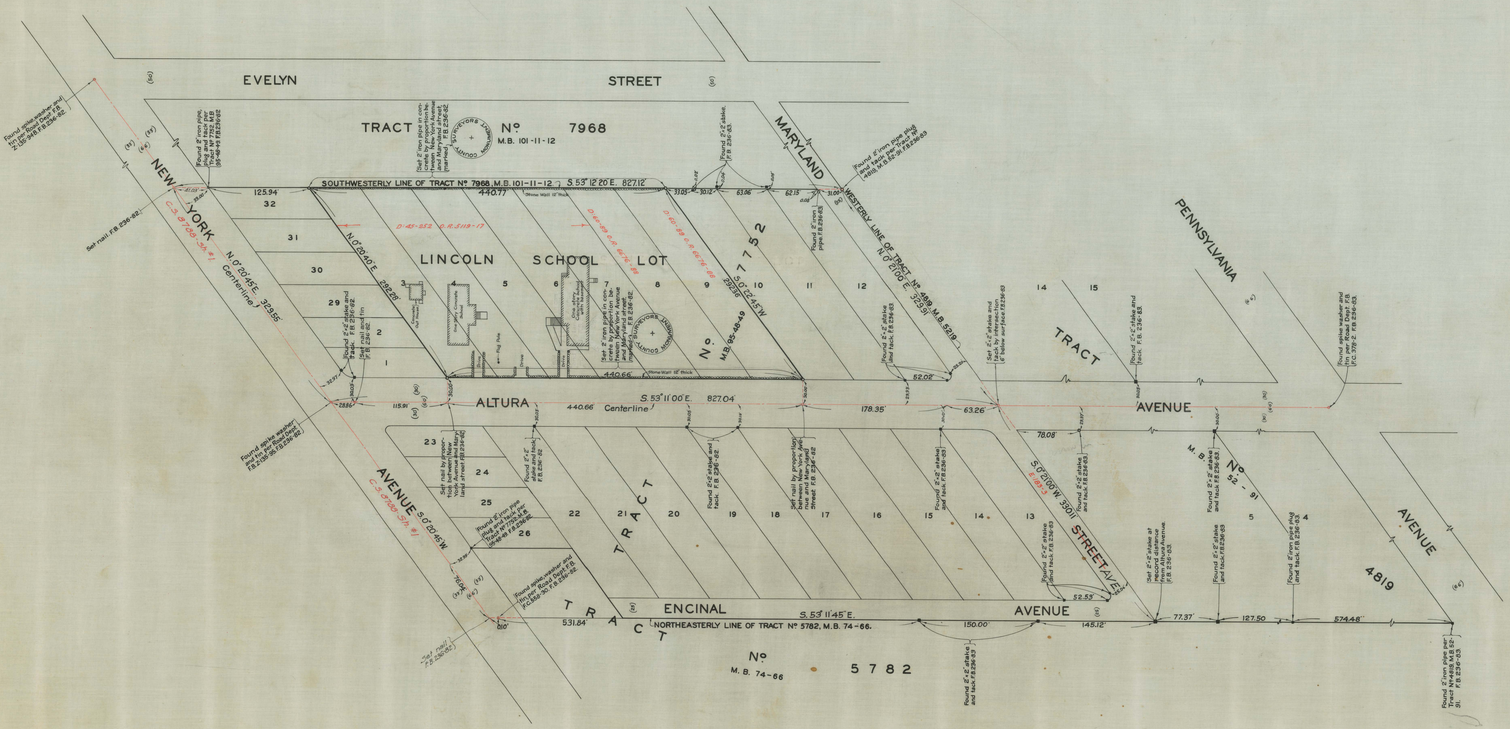

MAP OF

SCHOOL LOT

ON

ALTURA AVENUE

IN

CRESCENTA SCHOOL DISTRICT

COUNTY SURVEYORS MAP Nº B-196

SCALE - 1 INCH = 50 FT.

WORK ORDER Nº 912

J.E. ROCKHOLD COUNTY SURVEYOR
SURVEYED AUGUST 1928

BEARINGS ARE BASED ON THE BEARING OF NEW YORK AVENUE PER C.S. 5788 SHEET Nº 1

F.B. 236 - 81 - 84

FIELD WORK BY F.J. McNEAL
OFFICE WORK BY FRED HOLADAY
CHECKED BY R.W. STEWART

Sht 1 of 1

Crescenta School Dist. annexed to Glendale City School Dist. by order of the Board of Supervisors, August 24, 1931.

CSB - 196

A1 of A2