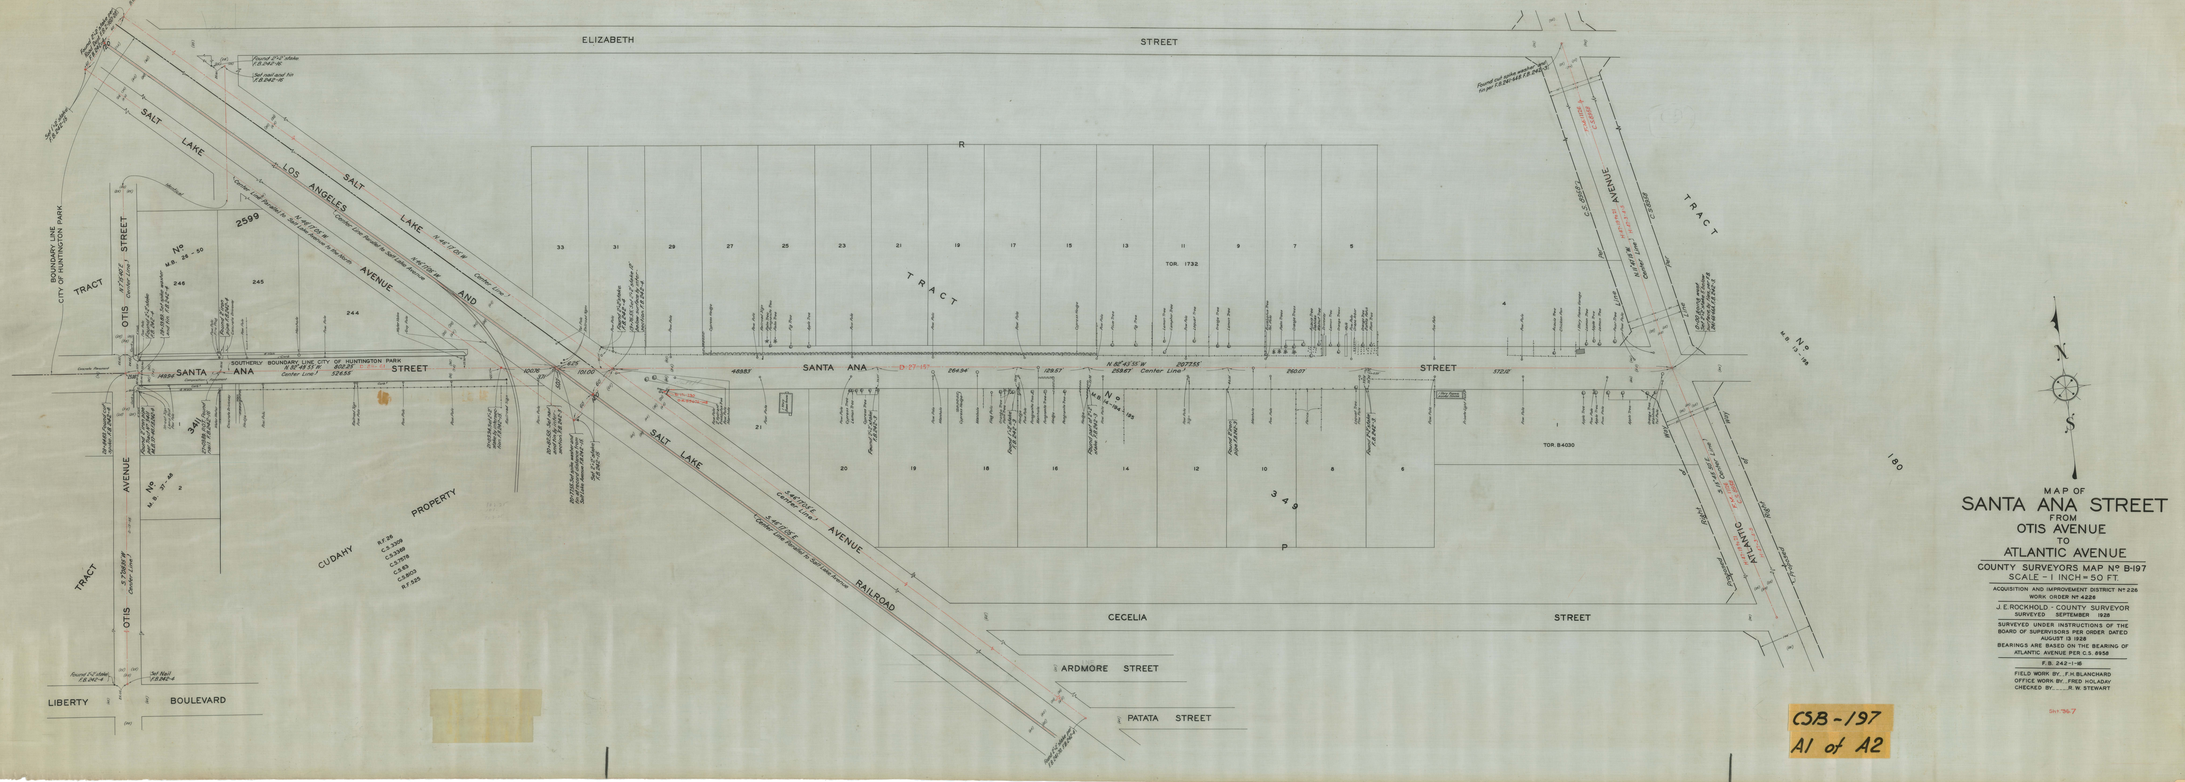
ELIZABETH STREET
SALT LAKE AVENUE
LOS ANGELES AVENUE
SALT LAKE AVENUE
SANTA ANA STREET
SOUTHERLY BOUNDARY LINE CITY OF HUNTINGTON PARK
BOUNDARY LINE CITY OF HUNTINGTON PARK
TRACT
OTIS STREET
OTIS AVENUE
CUDAHY PROPERTY
SALT LAKE AVENUE RAILROAD
CECELIA STREET
ARDMORE STREET
PATATA STREET
LIBERTY BOULEVARD
ATLANTIC AVENUE
TOR. 1732
TOR. B4030
N
S
180
MAP OF
SANTA ANA STREET
FROM
OTIS AVENUE
TO
ATLANTIC AVENUE
COUNTY SURVEYORS MAP Nº B-197
SCALE - 1 INCH = 50 FT.
ACQUISITION AND IMPROVEMENT DISTRICT Nº 226
WORK ORDER Nº 4226
J. E. ROCKHOLD - COUNTY SURVEYOR
SURVEYED SEPTEMBER 1928
SURVEYED UNDER INSTRUCTIONS OF THE BOARD OF SUPERVISORS PER ORDER DATED AUGUST 13, 1928
BEARINGS ARE BASED ON THE BEARING OF ATLANTIC AVENUE PER C.S. 8958
F.B. 242-1-16
FIELD WORK BY... F.H. BLANCHARD
OFFICE WORK BY... FRED HOLADAY
CHECKED BY... R. W. STEWART
Sht 36-7
CSB-197
A1 of A2