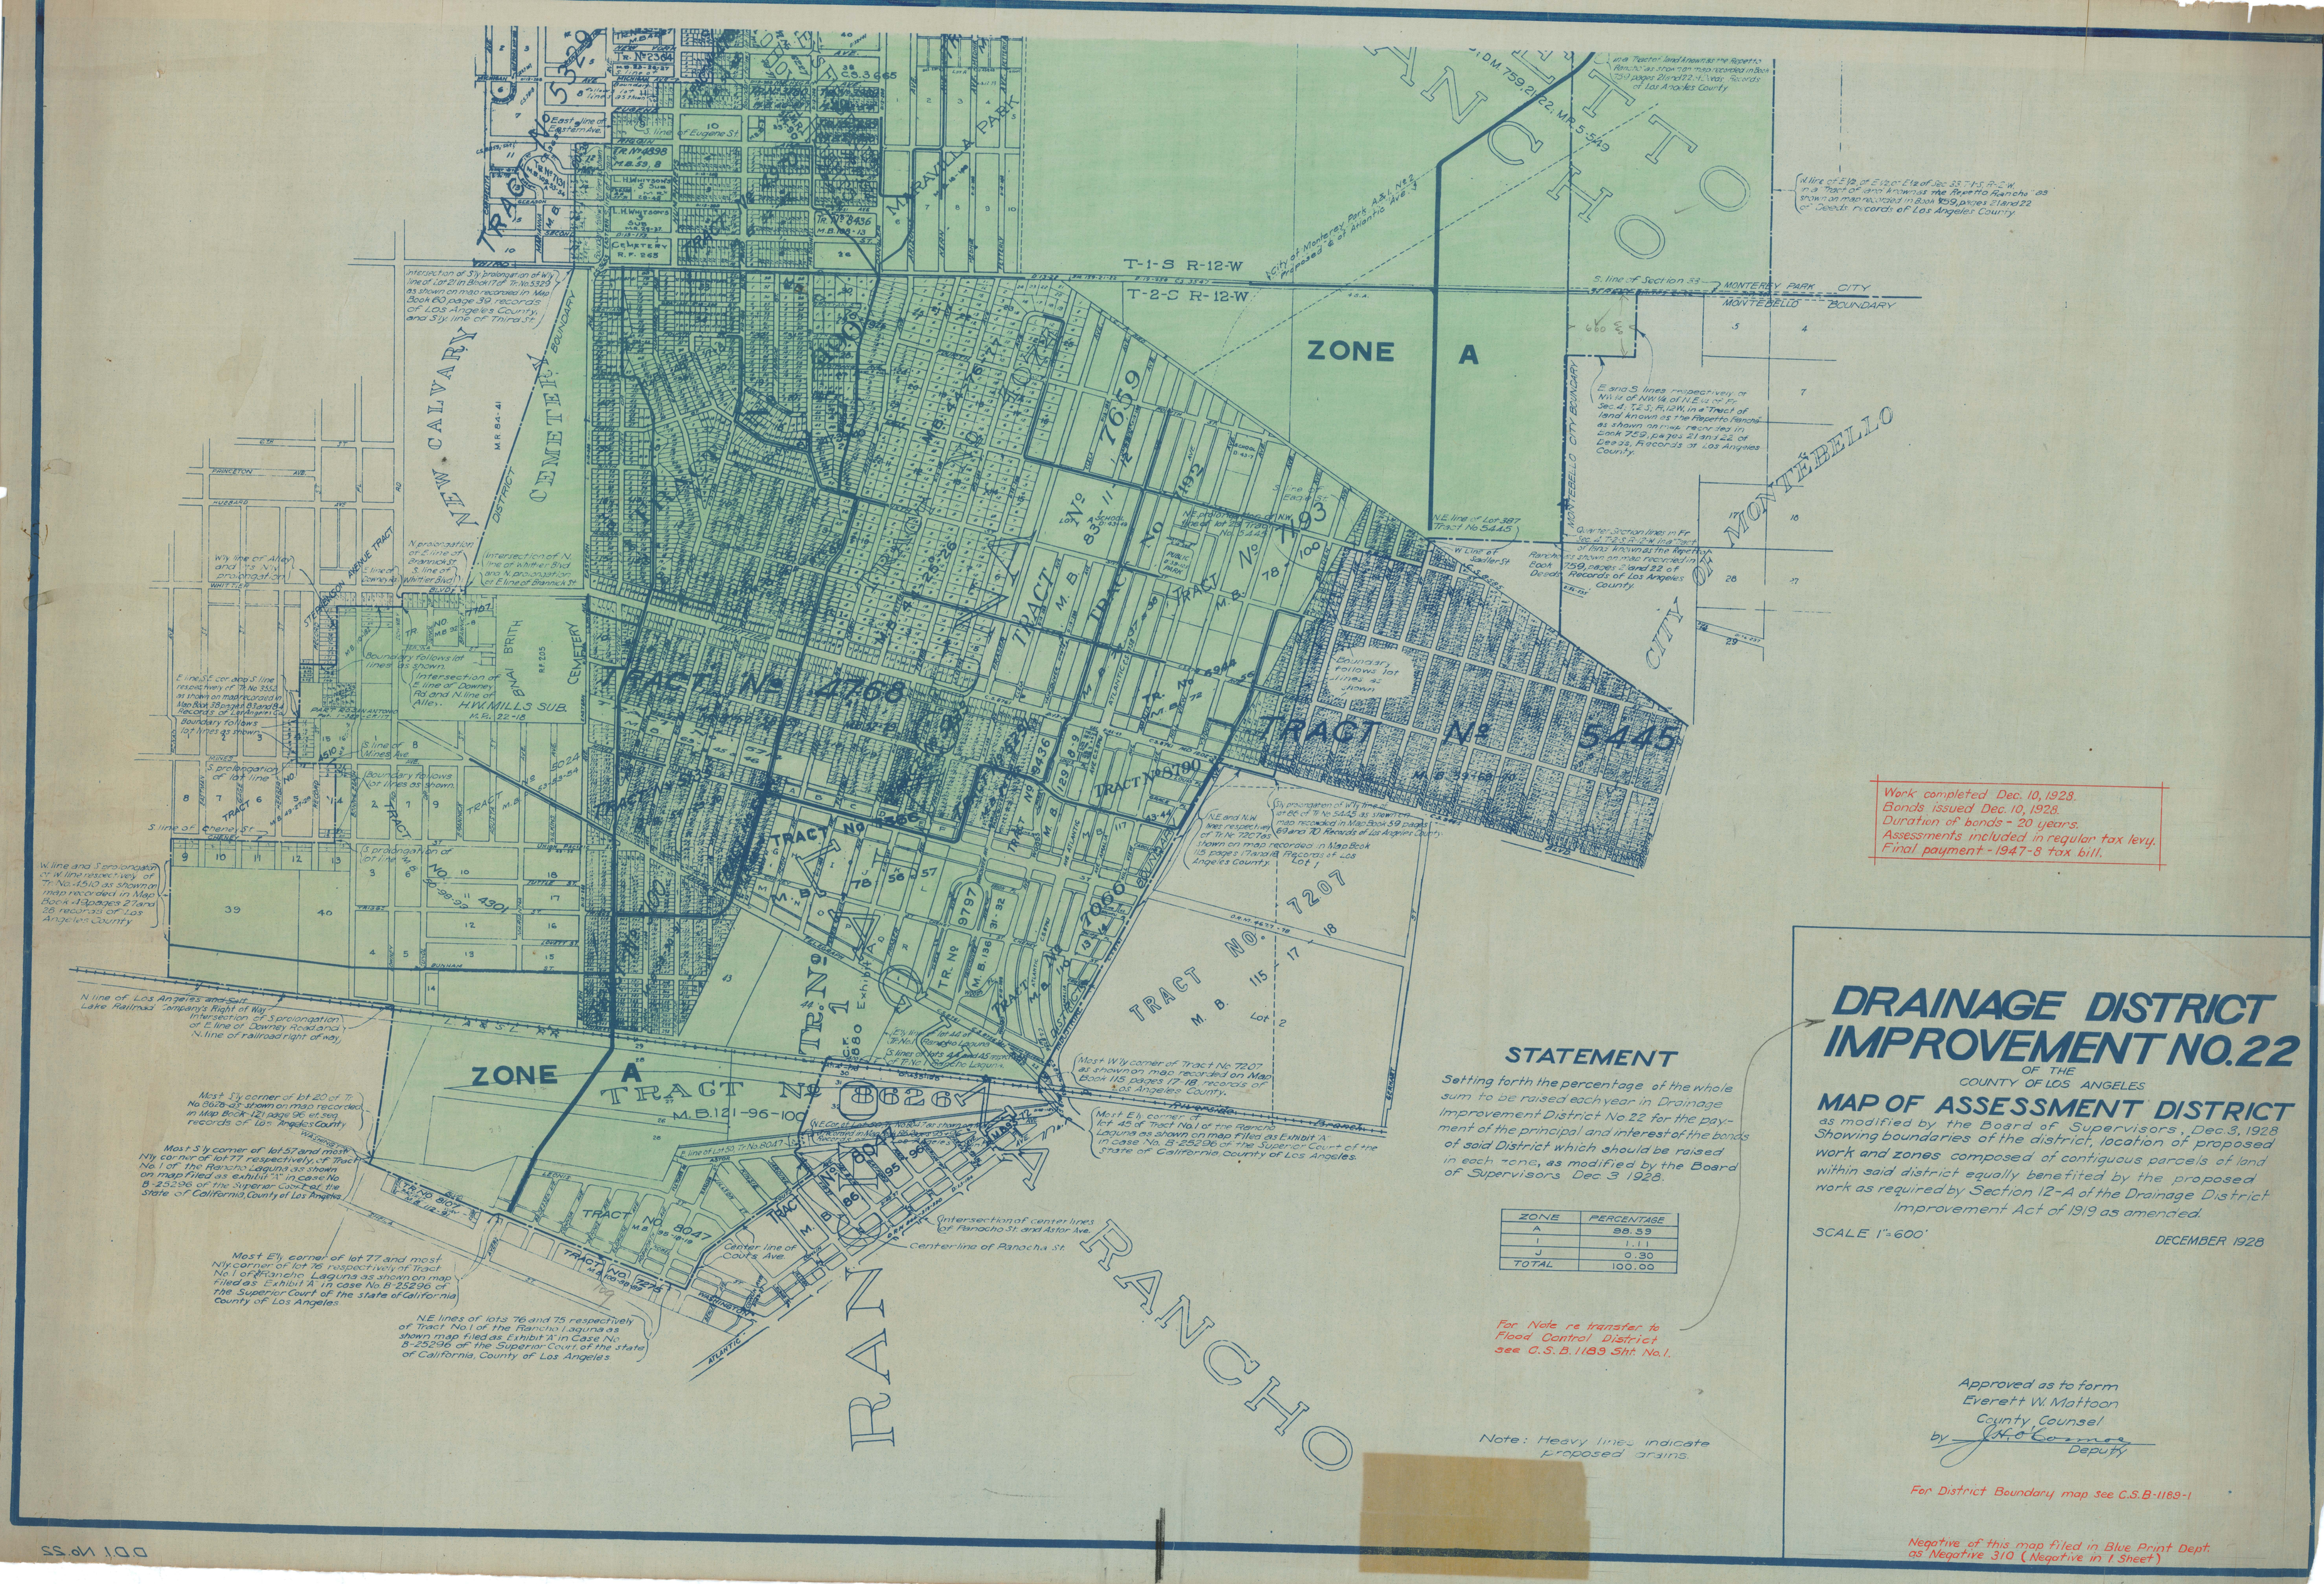

STATEMENT

Setting forth the percentage of the whole sum to be raised each year in Drainage Improvement District No. 22 for the payment of the principal and interest of the bonds of said District which should be raised in each zone, as modified by the Board of Supervisors Dec 3 1928.

ZONE	PERCENTAGE
A	88.59
I	1.11
J	0.30
TOTAL	100.00

For Note re transfer to Flood Control District see C.S.B. 1189 Sht No. 1.

Note: Heavy lines indicate proposed drains.

DRAINAGE DISTRICT IMPROVEMENT NO. 22

OF THE COUNTY OF LOS ANGELES

MAP OF ASSESSMENT DISTRICT

as modified by the Board of Supervisors, Dec. 3, 1928
Showing boundaries of the district, location of proposed work and zones composed of contiguous parcels of land within said district equally benefited by the proposed work as required by Section 12-A of the Drainage District Improvement Act of 1919 as amended.

SCALE 1" = 600'

DECEMBER 1928

Approved as to form
Everett W. Mattoon
County Counsel
by J. H. O'Connor
Deputy

For District Boundary map see C.S.B-1189-1

Negative of this map filed in Blue Print Dept. as Negative 310 (Negative in 1 Sheet)