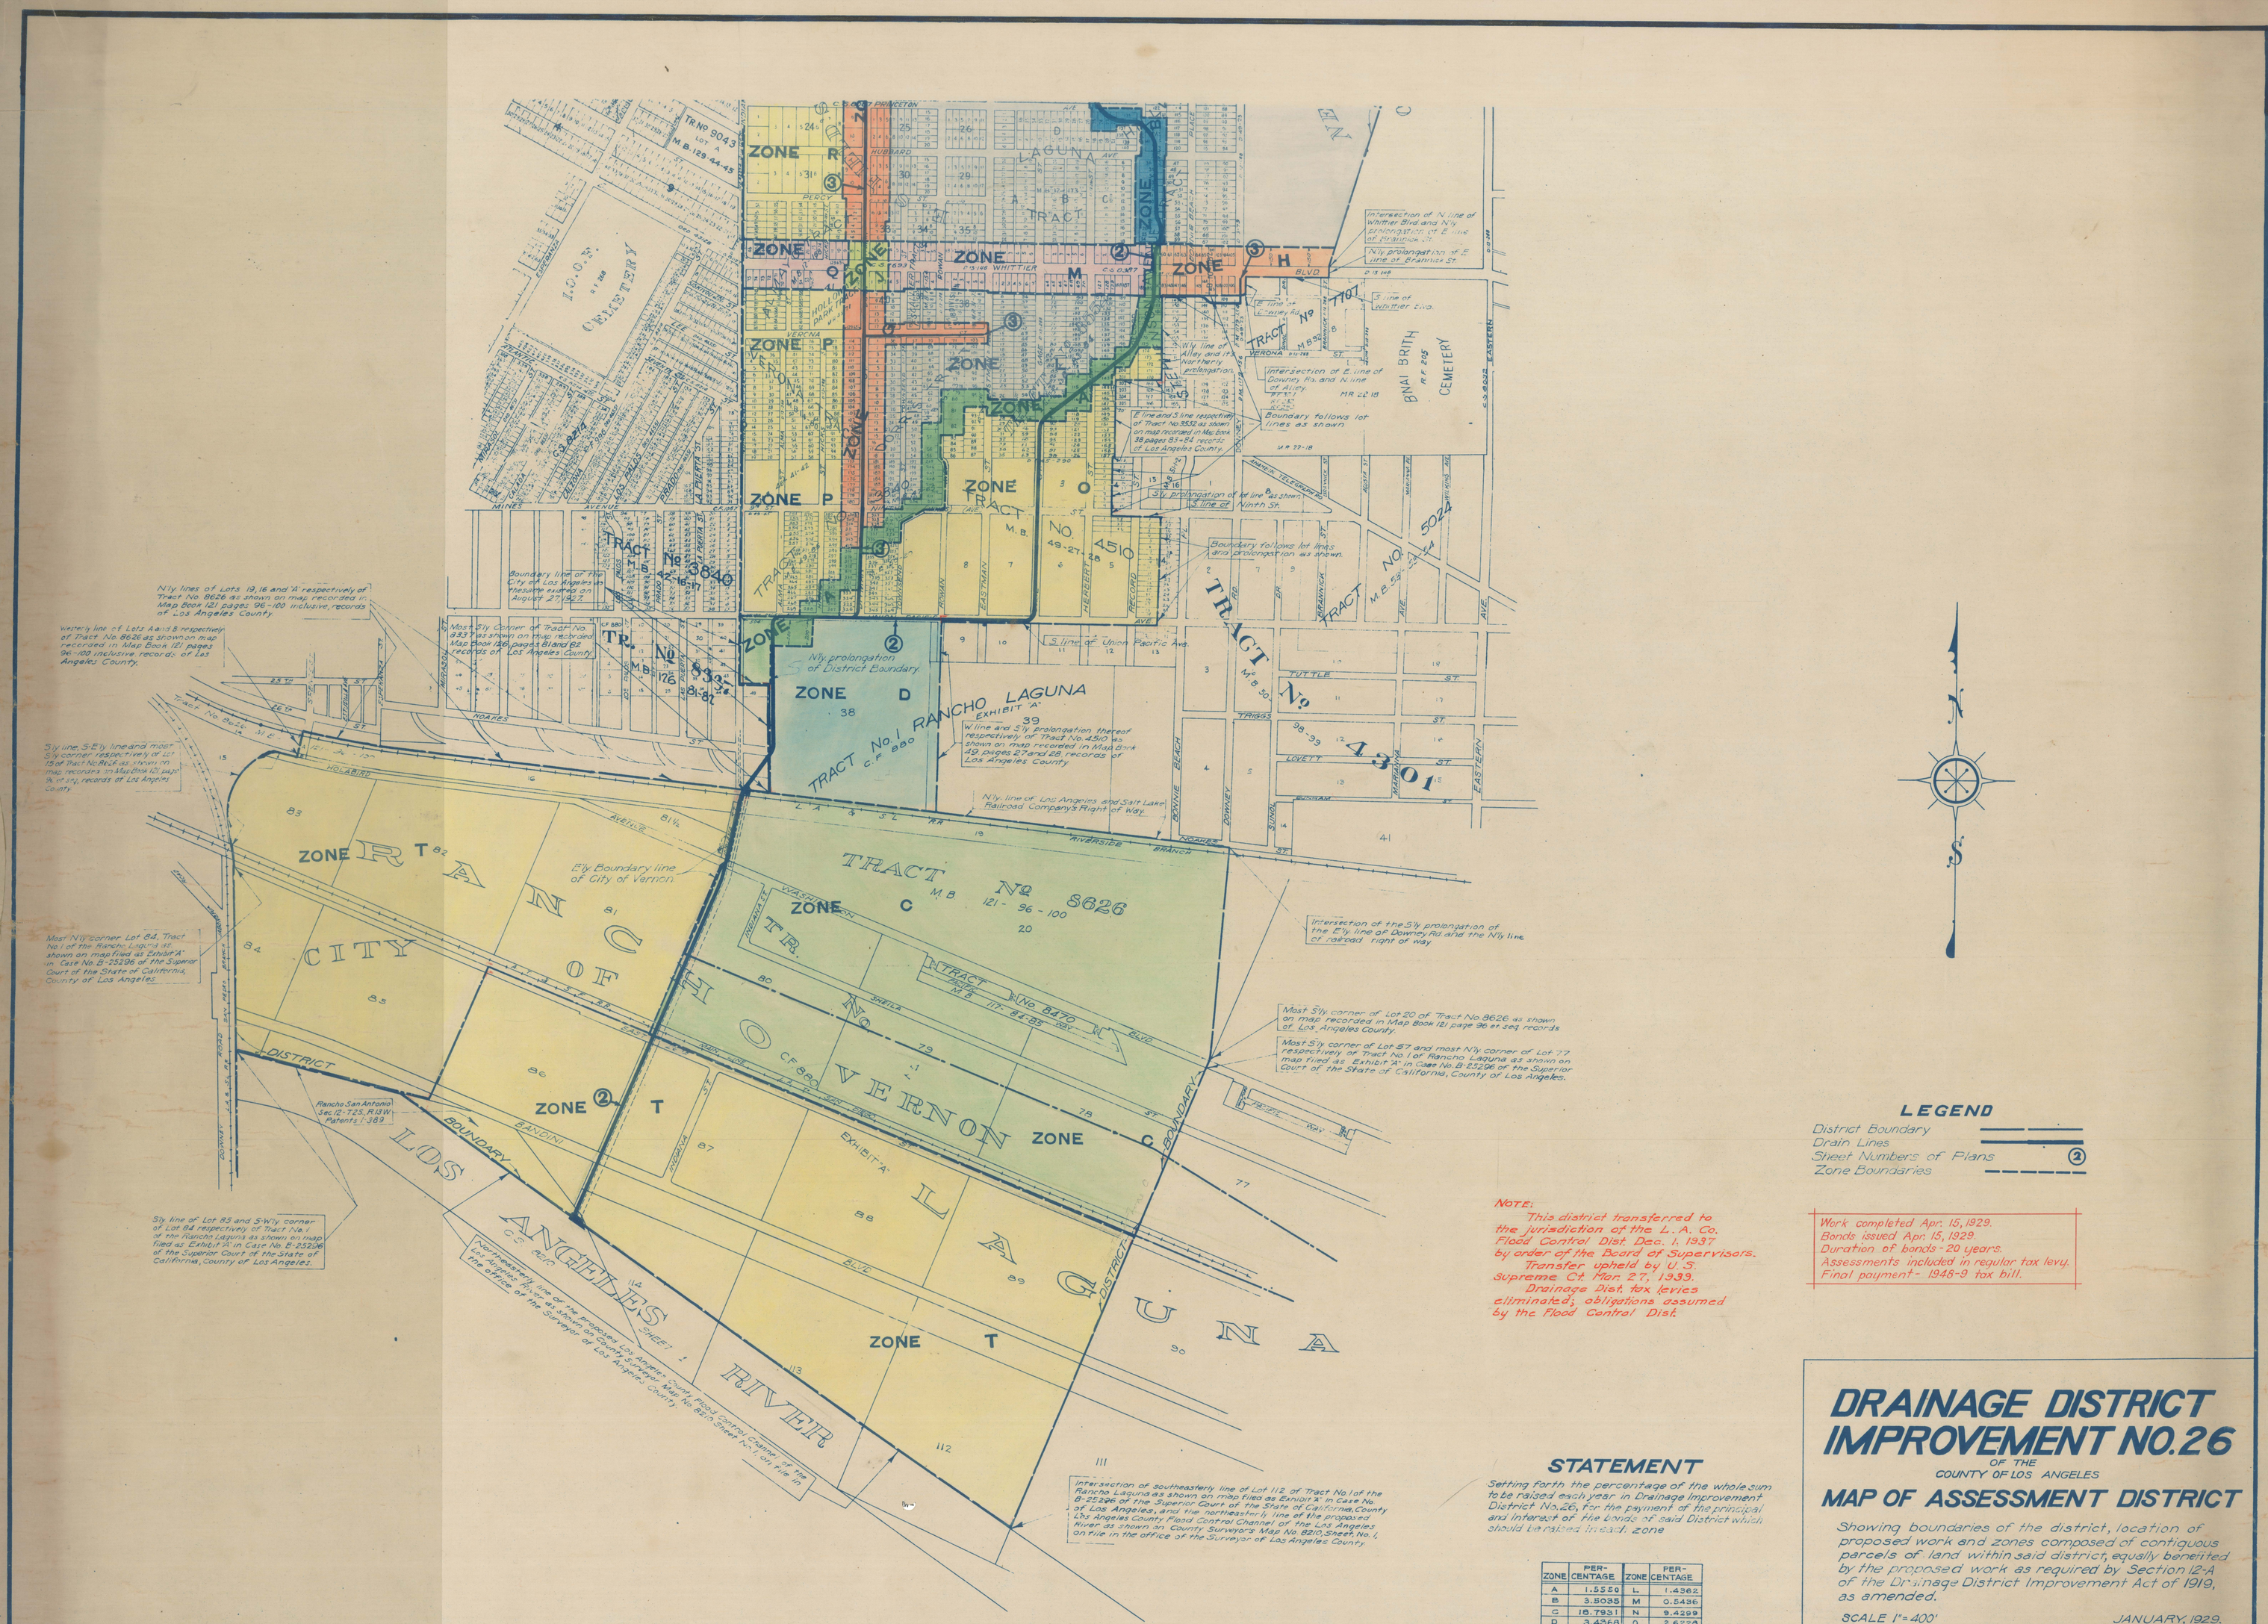

LEGEND

District Boundary
Drain Lines
Sheet Numbers of Plans ②
Zone Boundaries

NOTE:
This district transferred to the jurisdiction of the L. A. Co. Flood Control Dist. Dec. 1, 1937 by order of the Board of Supervisors. Transfer upheld by U. S. Supreme Ct. Mar. 27, 1939. Drainage Dist. tax levies eliminated; obligations assumed by the Flood Control Dist.

Work completed Apr. 15, 1929.
Bonds issued Apr. 15, 1929.
Duration of bonds - 20 years.
Assessments included in regular tax levy.
Final payment - 1948-9 tax bill.

STATEMENT

Setting forth the percentage of the whole sum to be raised each year in Drainage Improvement District No. 26, for the payment of the principal and interest of the bonds of said District which should be raised in each zone

ZONE	PER-CENTAGE	ZONE	PER-CENTAGE
A	1.5550	L	1.4362
B	3.5035	M	0.5436
C	18.7931	N	9.4299
D	3.4368	O	2.6228
E	12.2925	P	1.5863
F	0.6297	Q	0.2254
G	0.9127	R	2.0560
H	0.4044	S	0.4763
I	1.1785	T	17.8972
J	0.1216	U	12.7701
K	8.1284	TOTAL	100.0000

J. E. Rockhold
COUNTY SURVEYOR

DRAINAGE DISTRICT IMPROVEMENT NO. 26

OF THE
COUNTY OF LOS ANGELES

MAP OF ASSESSMENT DISTRICT

Showing boundaries of the district, location of proposed work and zones composed of contiguous parcels of land within said district, equally benefited by the proposed work as required by Section 12-A of the Drainage District Improvement Act of 1919, as amended.

SCALE 1" = 400' JANUARY, 1929.

J. E. ROCKHOLD
COUNTY SURVEYOR

Submitted
Alfred Jones
CHIEF DEPUTY

Approved
J. E. Rockhold
COUNTY SURVEYOR

Approved as to form
Everett W. Mattoon
County Counsel
by _____ Deputy

For map showing location of catch basins see C.S. B-699

Negative of this map filed in Blue Print Dept. as Negative No. 274 (Negative includes Shts. 1 and 2 of this map.)