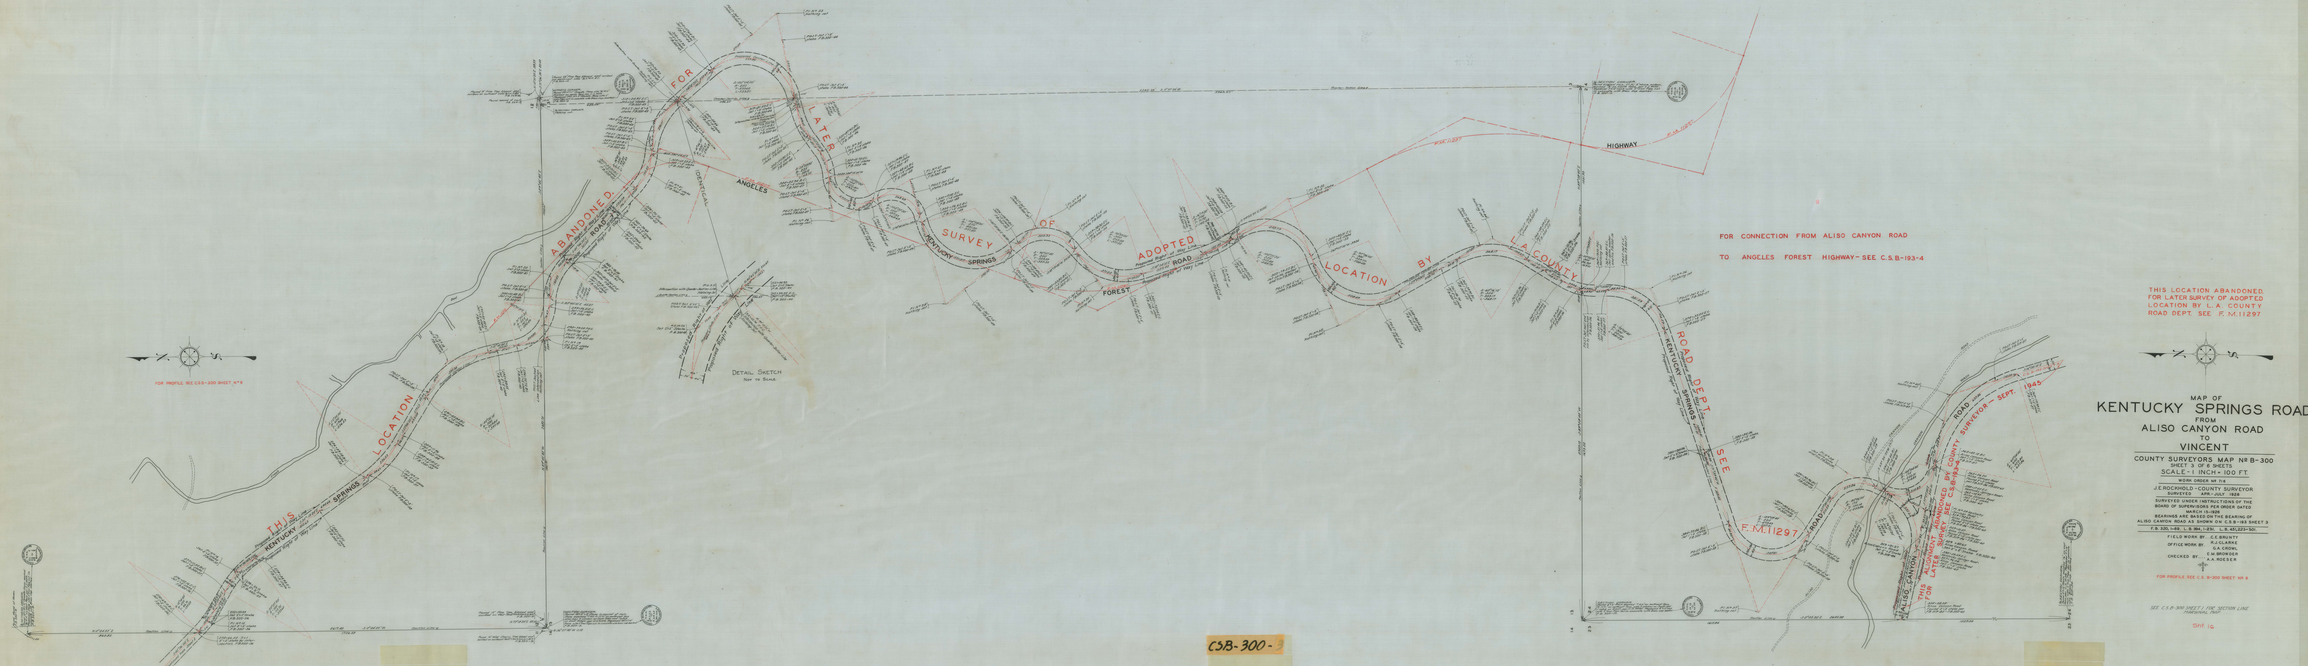

MAP OF

KENTUCKY SPRINGS ROAD

FROM

ALISO CANYON ROAD

TO

VINCENT

COUNTY SURVEYORS MAP Nº B-300

SHEET 3 OF 8 SHEETS

SCALE - 1 INCH = 100 FT

WORK ORDER Nº 713

J. E. ROCKHOLD - COUNTY SURVEYOR

SURVEYED APRIL-JULY, 1928

SURVEYED UNDER INSTRUCTIONS OF THE BOARD OF SUPERVISORS PER ORDER DATED MARCH 13-1928

BEARINGS ARE BASED ON BEARING OF ALISO CANYON ROAD AS SHOWN ON C.S.B-193 SHEET 3

F.B. 320, 1-48; L.B. 384, 1-21; L.B. 411, 23-30.

FIELD WORK BY J.C.E. BRUNTY, R.J. CLARKE, G.A. CROW,

OFFICE WORK BY F.M. BROWER, F.A. RIESER

CHECKED BY

FOR PROFILE SEE C.S.B-300 SHEET Nº 8

SEE C.S.B-309 SHEET 1, FOR SECTION LINE PERSONAL PROP.

DIST. 10.

C3B-300-3