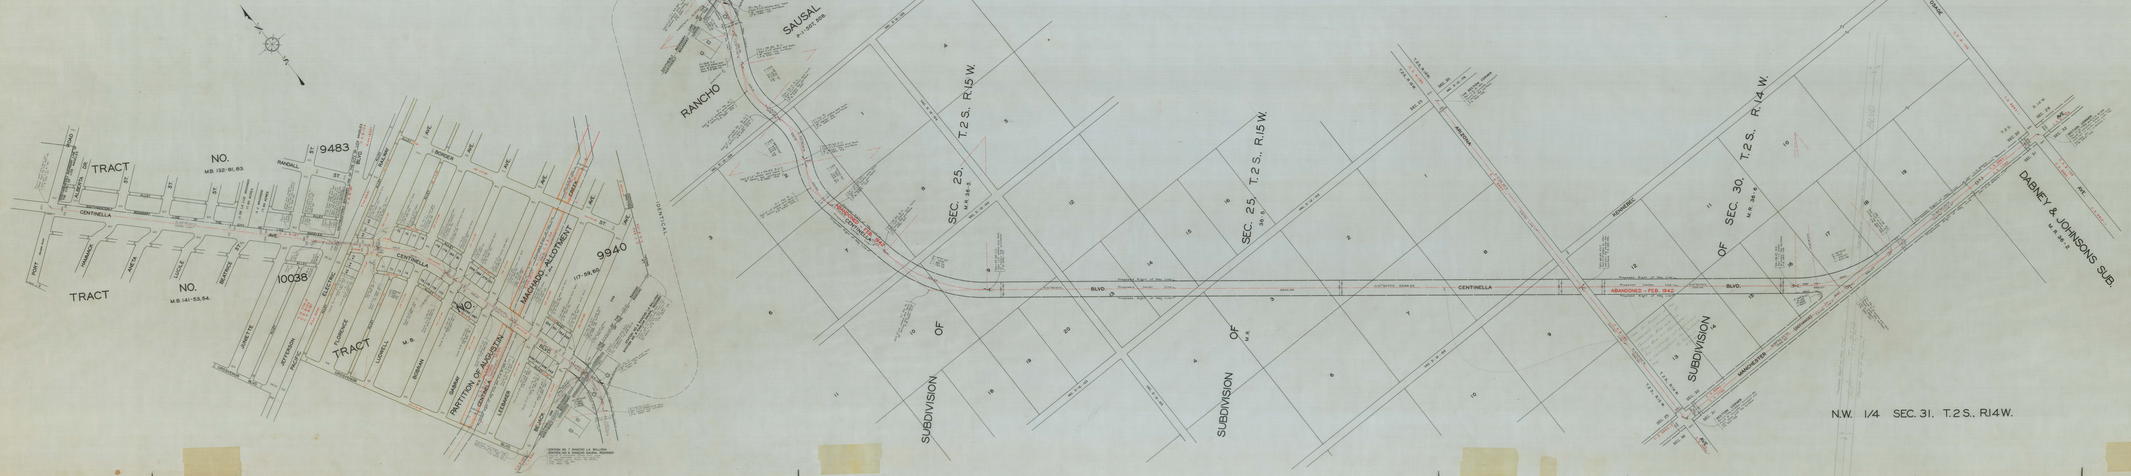

MAP OF
CENTINELLA BOULEVARD
FROM
JEFFERSON BOULEVARD
TO
MANCHESTER AVENUE.

COUNTY SURVEYORS MAP NO. B-301
SCALE: 1 INCH = 100 FT.

WORK UNDER NO. 111.

J. E. REDONDO, COUNTY SURVEYOR
LOS ANGELES COUNTY, CALIFORNIA

SURVEYED UNDER INSTRUCTIONS OF THE BOARD OF SUPERVISORS DATED SEPTEMBER 8, 1941.

BEARINGS ARE BASED ON THE BEARING OF CENTINELLA BOULEVARD AS SHOWN ON R.S. 36/5

T.B. MK. 35-34

FIELD WORK BY F.J.M. 10-41.
PLOTTED BY F.J.M. 10-41.
CHECKED BY G.S. & F.H.J.R.

THIS LOCATION OF CENTINELLA BLVD. ABANDONED BY ORDER OF REGIONAL PLANNING COMMISSION - FEB. 2, 1942