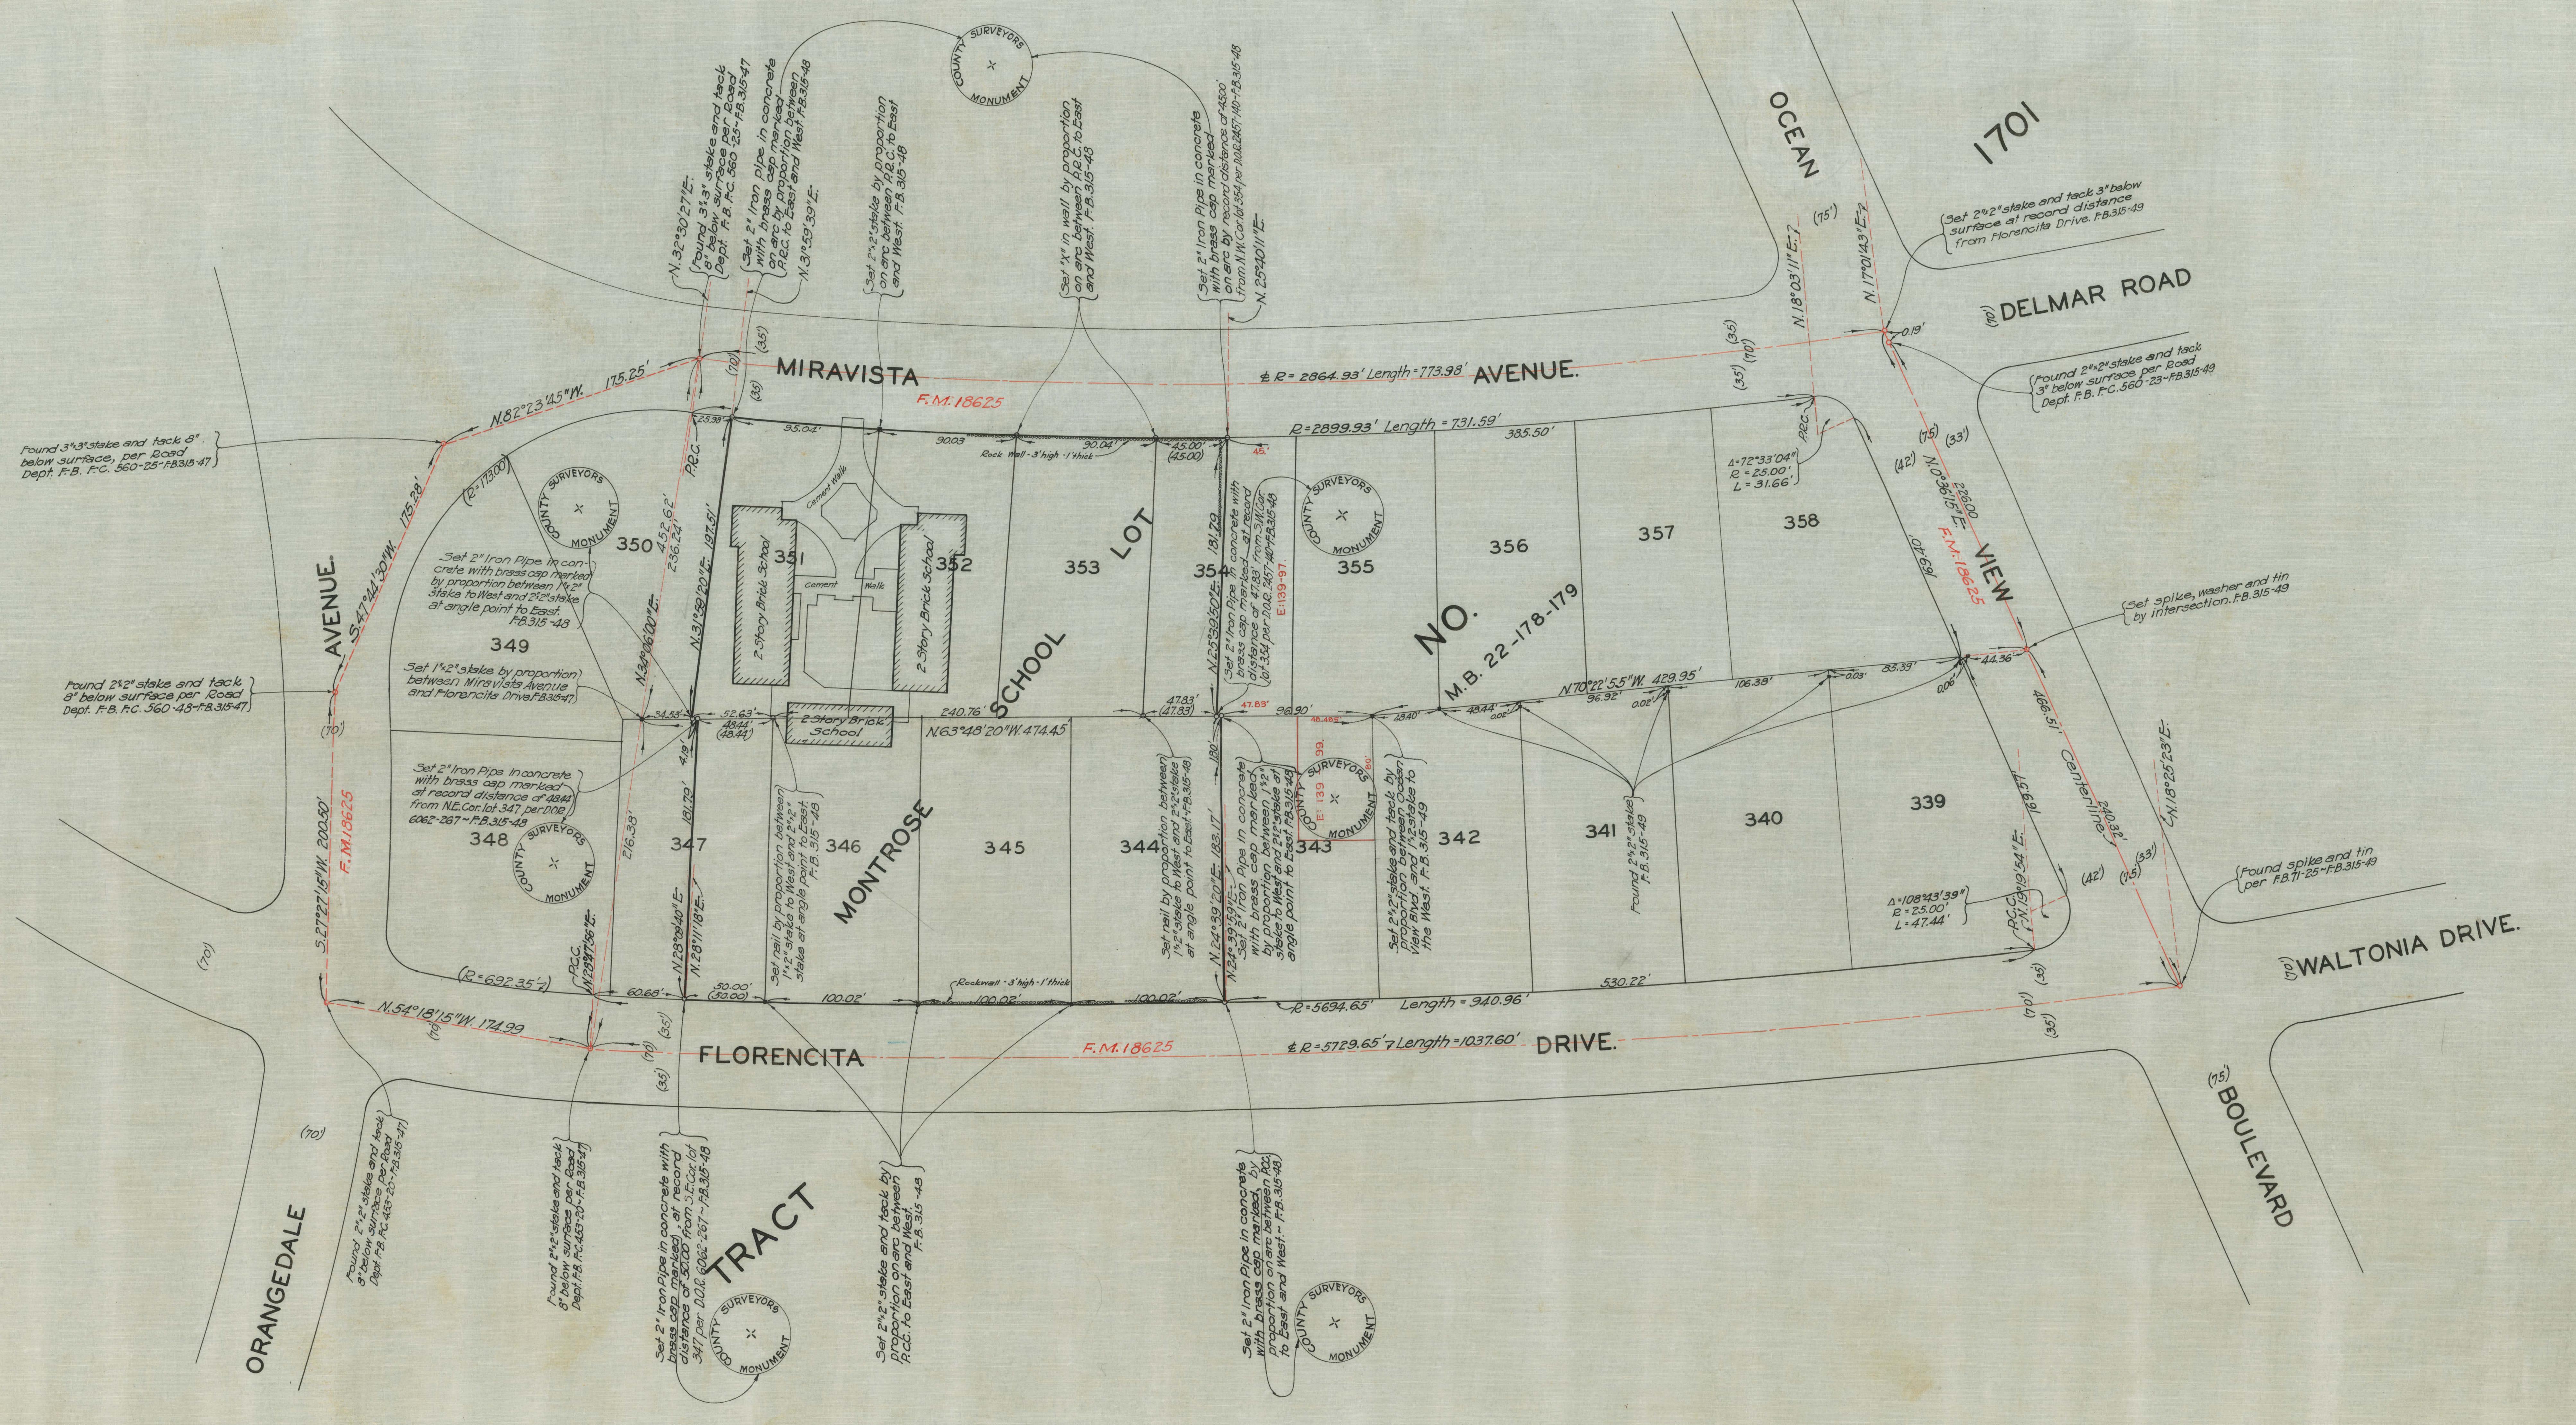

MAP OF SCHOOL LOT ON MIRAVISTA AVENUE IN CRESCENTA SCHOOL DISTRICT

COUNTY SURVEYORS MAP Nº B-302

SCALE - 1 INCH = 100 FT. 50 FT.

WORK ORDER NO. 911

J.E. ROCKHOLD - COUNTY SURVEYOR
SURVEYED AUG. SEPT. 1928.

SURVEYED UNDER INSTRUCTIONS OF THE BOARD OF SUPERVISORS PER ORDER DATED AUG. 6, 1928
BEARINGS ARE BASED ON THE BEARING OF OCEAN VIEW BOULEVARD PER TRACT NO. 1701
M.B. 22-178-179

F.B. 315 - 45-51

FIELD WORK BY F. J. MCNEAL
OFFICE WORK BY R. W. STEWART
CHECKED BY K. R. MC PHERSON

Crescenta School Dist. annexed to Glendale City School Dist. by order of the Board of Supervisors August 24, 1931