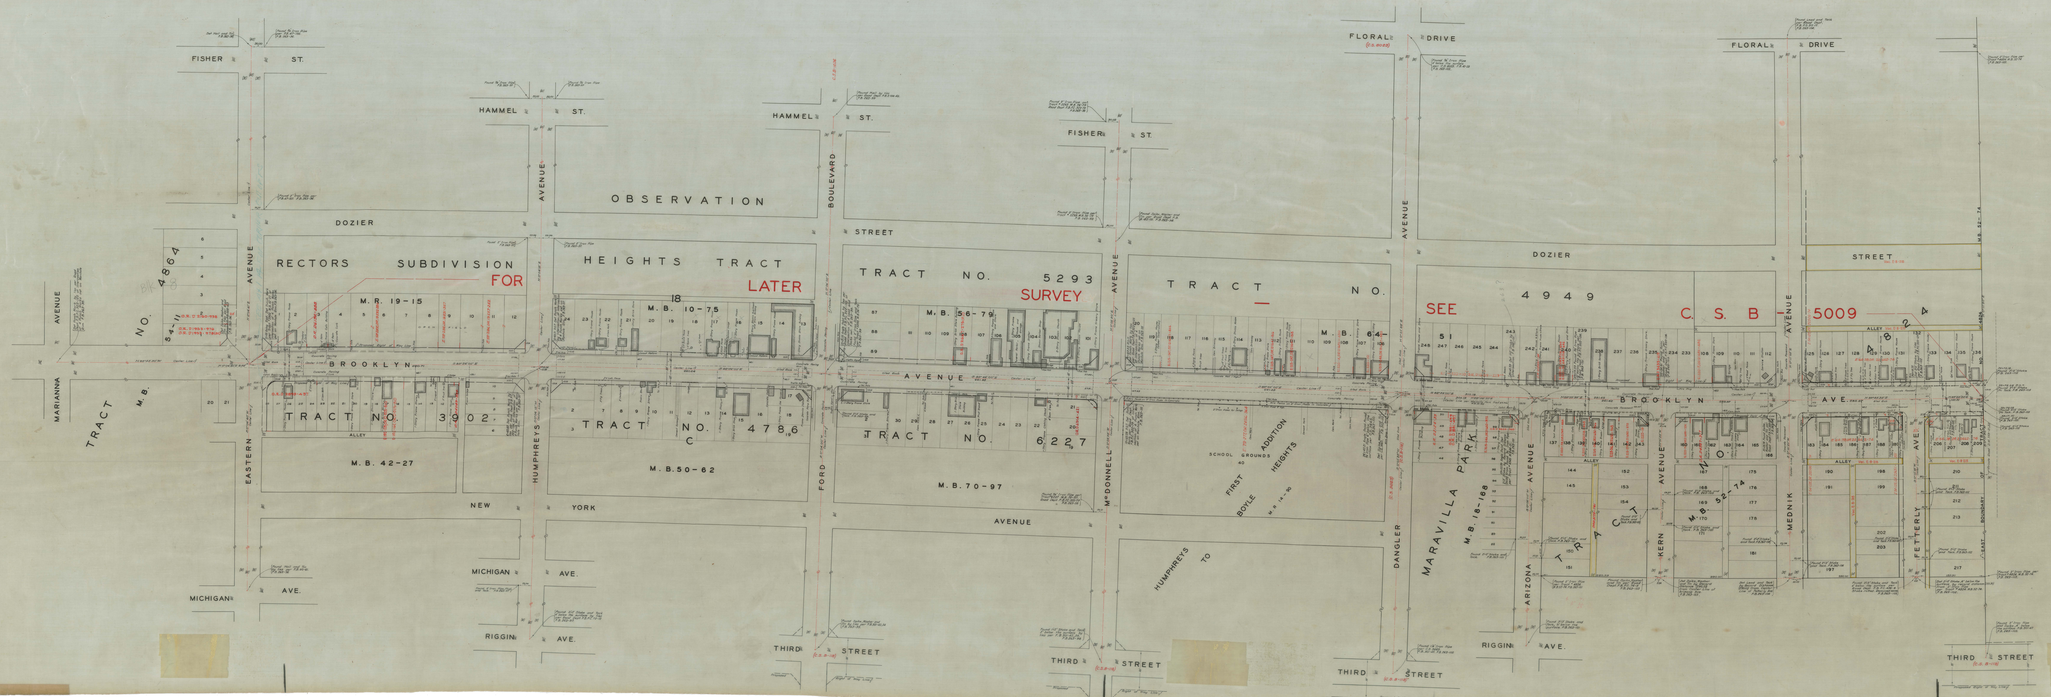

MAP OF
BROOKLYN AVENUE
FROM
MARIANNA STREET
TO
EAST BOUNDARY OF TRACT Nº4824

COUNTY SURVEYORS MAP NO.B-305.

SCALE-1 INCH = 50 FT.

ACQUISITION AND IMPROVEMENT DISTRICT Nº224
WORK ORDER 9942/24

J.E.ROCKHOLD - COUNTY SURVEYOR
SURVEYED JULY-AUGUST 1928.

SURVEYED UNDER INSTRUCTIONS OF THE BOARD OF SUPERVISORS PER ORDER DATED JULY 17 1928

BEARINGS ARE BASED ON THE BEARING OF DANGLER AVENUE PER C.S.B-118.

F.B. 283-91-120

FIELD WORK BY F.J.MINEAL
OFFICEWORK BY A.C.JOHNSON
CHECKED BY H.M.HIGGINS