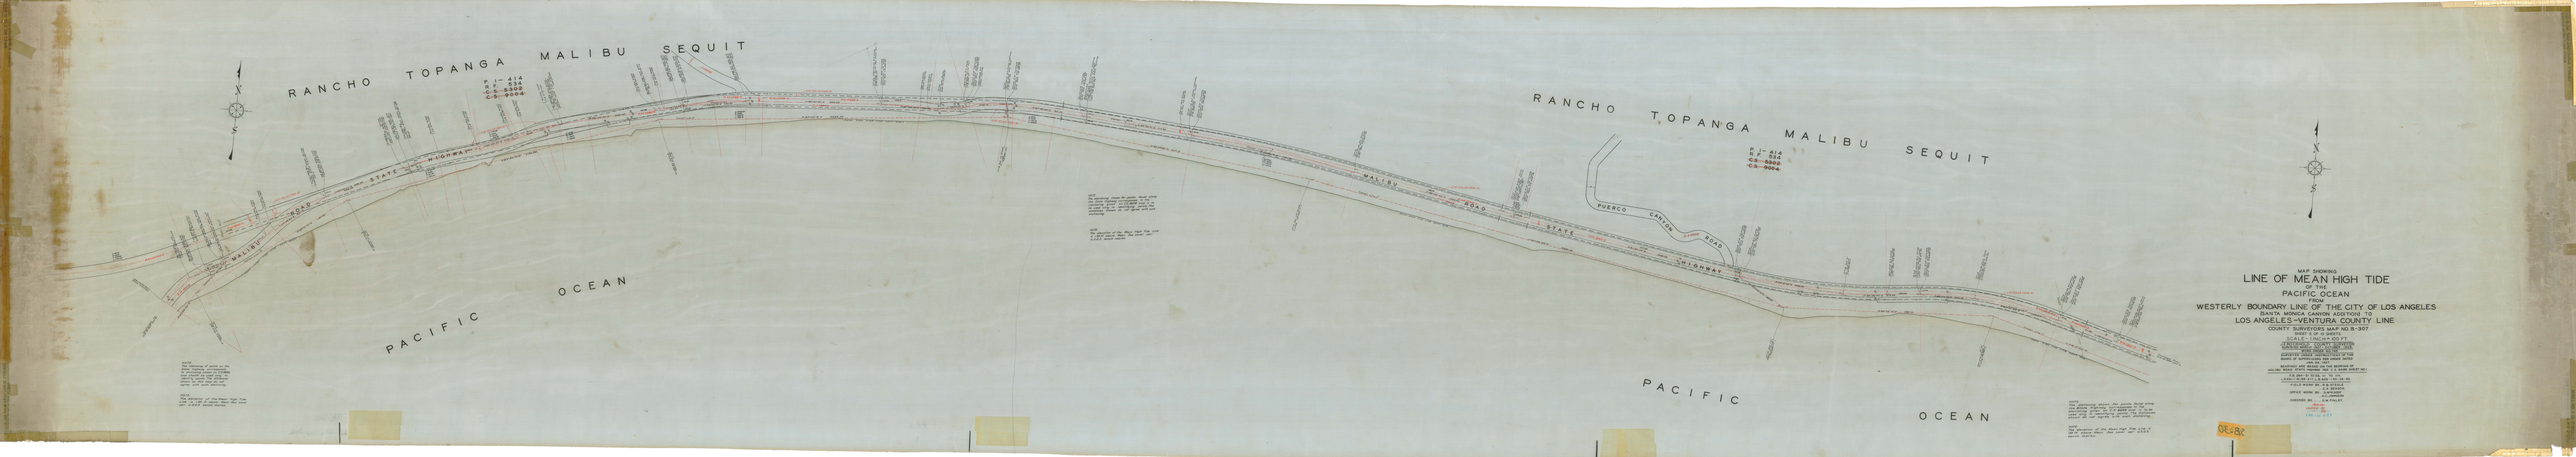
RANCHO TOPANGA MALIBU SEQUIT
P.I. - 414
R.F. 534
C.S. 5000
C.S. 9004
MALIBU ROAD
STATE HIGHWAY
PACIFIC OCEAN
RANCHO TOPANGA MALIBU SEQUIT
P.I. - 414
R.F. 534
C.S. 5000
C.S. 9004
PUERCO CANYON ROAD
MALIBU ROAD
STATE HIGHWAY
PACIFIC OCEAN
MAP SHOWING
LINE OF MEAN HIGH TIDE
OF THE
PACIFIC OCEAN
WESTERLY BOUNDARY LINE OF THE CITY OF LOS ANGELES
SANTA MONICA CANYON ADDITION TO
LOS ANGELES-VENTURA COUNTY LINE
COUNTY SURVEYORS MAP NO. 9-307
(SHEET 5 OF 10 SHEETS)
SCALE - 1 INCH = 100 FT.
COUNTY SURVEYOR
COUNTY SURVEYOR'S MAP NO. 9-307
SHEET 5 OF 10 SHEETS
ACCEPTED AND APPROVED BY THE BOARD OF SUPERVISORS AND ENTERED UPON THE MINUTES
APPROVED AND SIGNED ON THE BEARINGS IN
SANTA MONICA CANYON ADDITION TO LOS ANGELES (SHEET NO.)
FIELD WORK BY: L.A. COUNTY
LENGTHS: 0.01 FT. & OVER - 1/100 FT.
FIELD WORK BY: L.A. COUNTY
OFFICE WORK BY: L.A. COUNTY
CHECKED BY: C.S. PHILLIPS
CHECKED BY: C.S. PHILLIPS
OE-BR