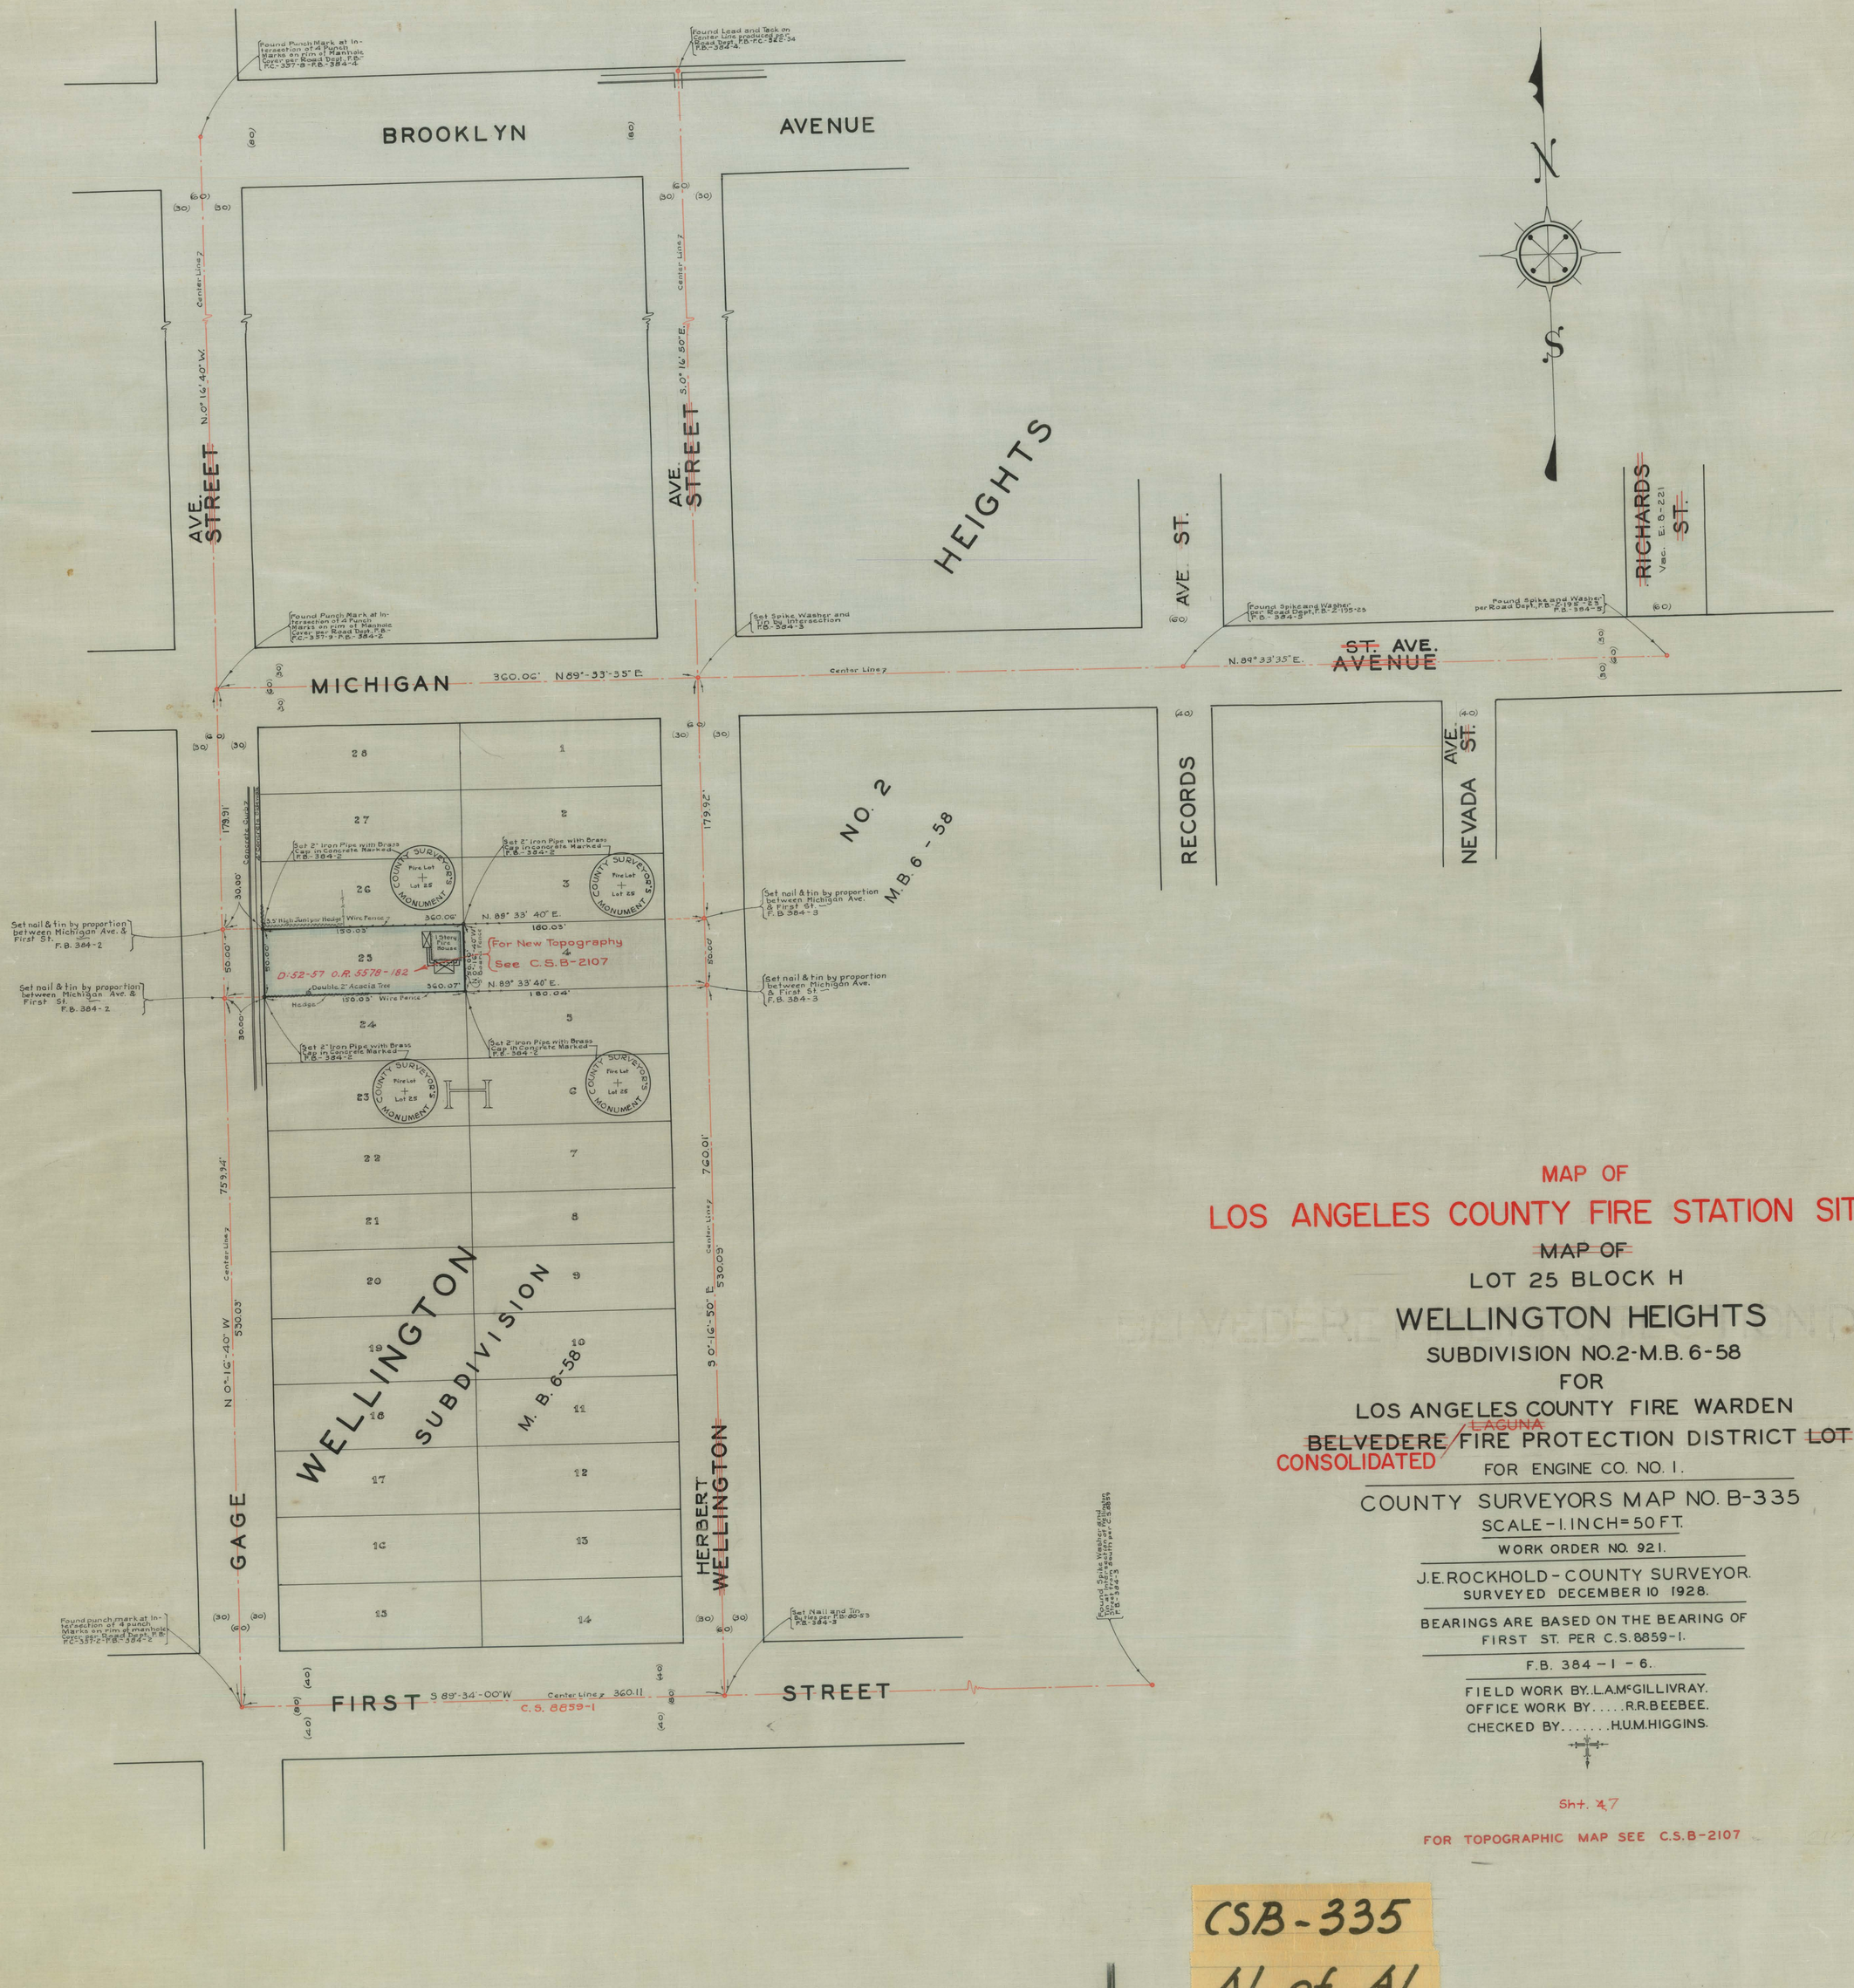

MAP OF

LOS ANGELES COUNTY FIRE STATION SITE Nº 1

~~MAP OF~~

LOT 25 BLOCK H

WELLINGTON HEIGHTS

SUBDIVISION NO. 2 - M.B. 6-58

FOR

LOS ANGELES COUNTY FIRE WARDEN

~~BELVEDERE~~ CONSOLIDATED ~~LAGUNA~~ FIRE PROTECTION DISTRICT ~~LOT~~

FOR ENGINE CO. NO. 1.

COUNTY SURVEYORS MAP NO. B-335

SCALE - 1 INCH = 50 FT.

WORK ORDER NO. 921.

J.E. ROCKHOLD - COUNTY SURVEYOR.

SURVEYED DECEMBER 10 1928.

BEARINGS ARE BASED ON THE BEARING OF FIRST ST. PER C.S. 8859-1.

F.B. 384 - 1 - 6.

FIELD WORK BY. L.A. McGILLIVRAY.

OFFICE WORK BY. ..... R.R. BEEBEE.

CHECKED BY. ..... H.U.M. HIGGINS.

Sht. 47

FOR TOPOGRAPHIC MAP SEE C.S.B-2107

CSB-335

A1 of A1