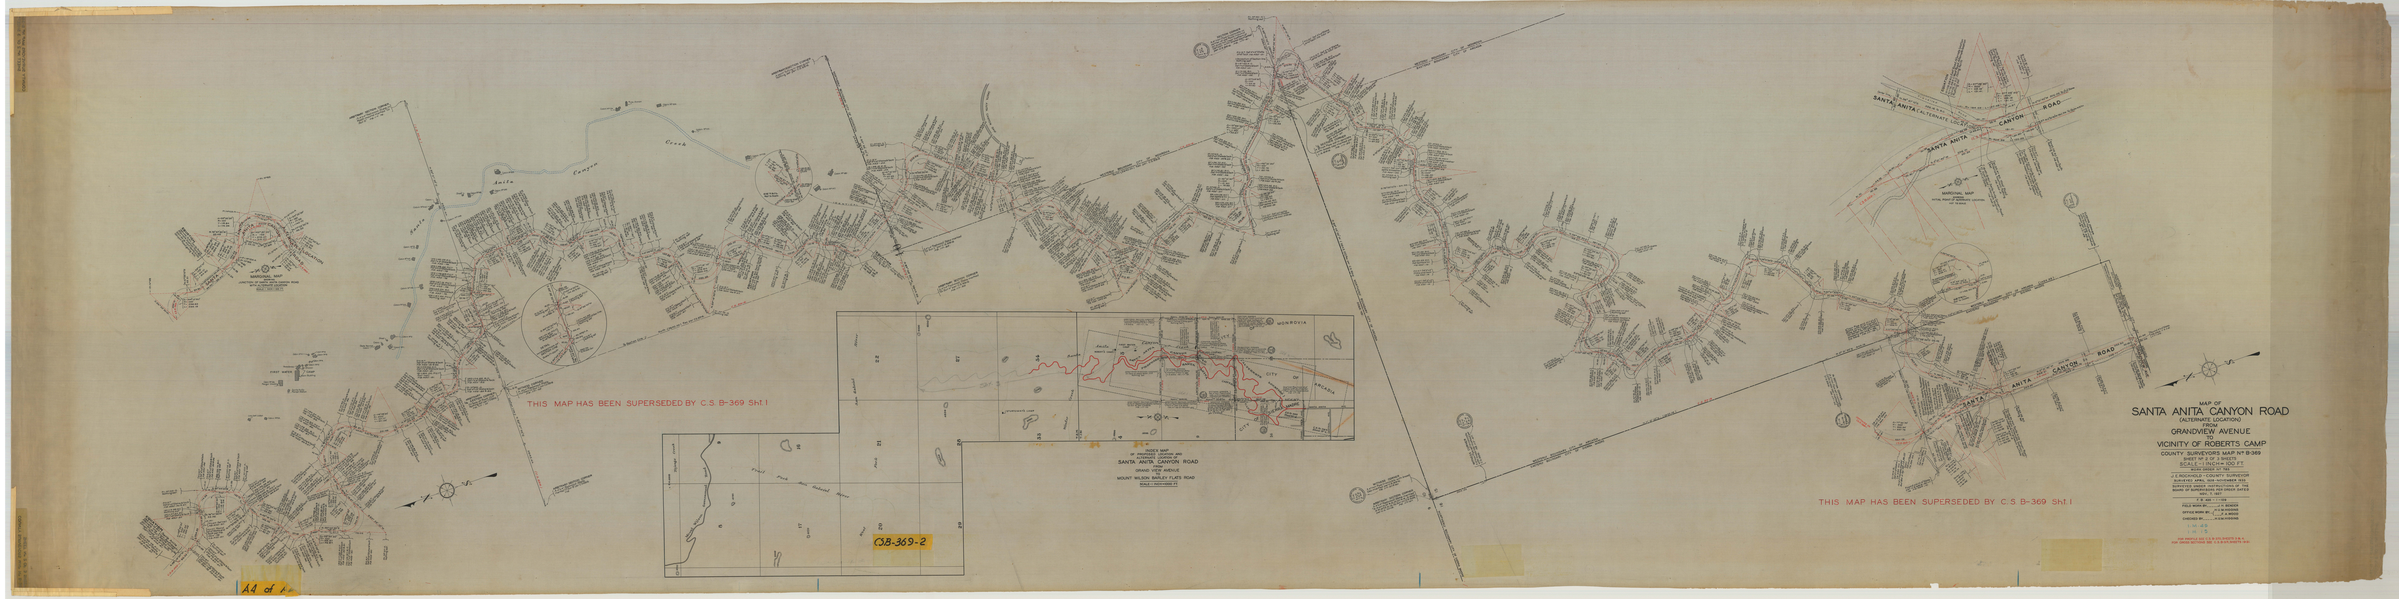
THIS MAP HAS BEEN SUPERSEDED BY C.S. B-369 Sht 1
INDEX MAP
SHOWING LOCATION OF
SANTA ANITA CANYON ROAD
GRAND VIEW AVENUE
AND
MOUNT WILSON BAILEY FLATS ROAD
SCALE - 1 INCH=2000 FT.
CB-369-2
THIS MAP HAS BEEN SUPERSEDED BY C.S. B-369 Sht 1
MAP OF
SANTA ANITA CANYON ROAD
(ALTERNATE LOCATION)
AND
GRANDVIEW AVENUE
VICINITY OF ROBERTS CAMP
COUNTY SURVEYOR'S MAP N° B-369
SHEET 1 OF 2 SHEETS
SCALE 1 INCH = 100 FT.
J. E. ROCHFORD - COUNTY SURVEYOR
SURVEYED APRIL 1915 - NOVEMBER 1920
BOARD OF SUPERVISORS ORDER DATED
BOARD OF SUPERVISORS ORDER DATED
FIELD WORK BY
OFFICE WORK BY
CHECKED BY
1 IN 49
IN 15
FOR ANGELES NATIONAL FOREST
SEE INDEX SHEET NO. 2