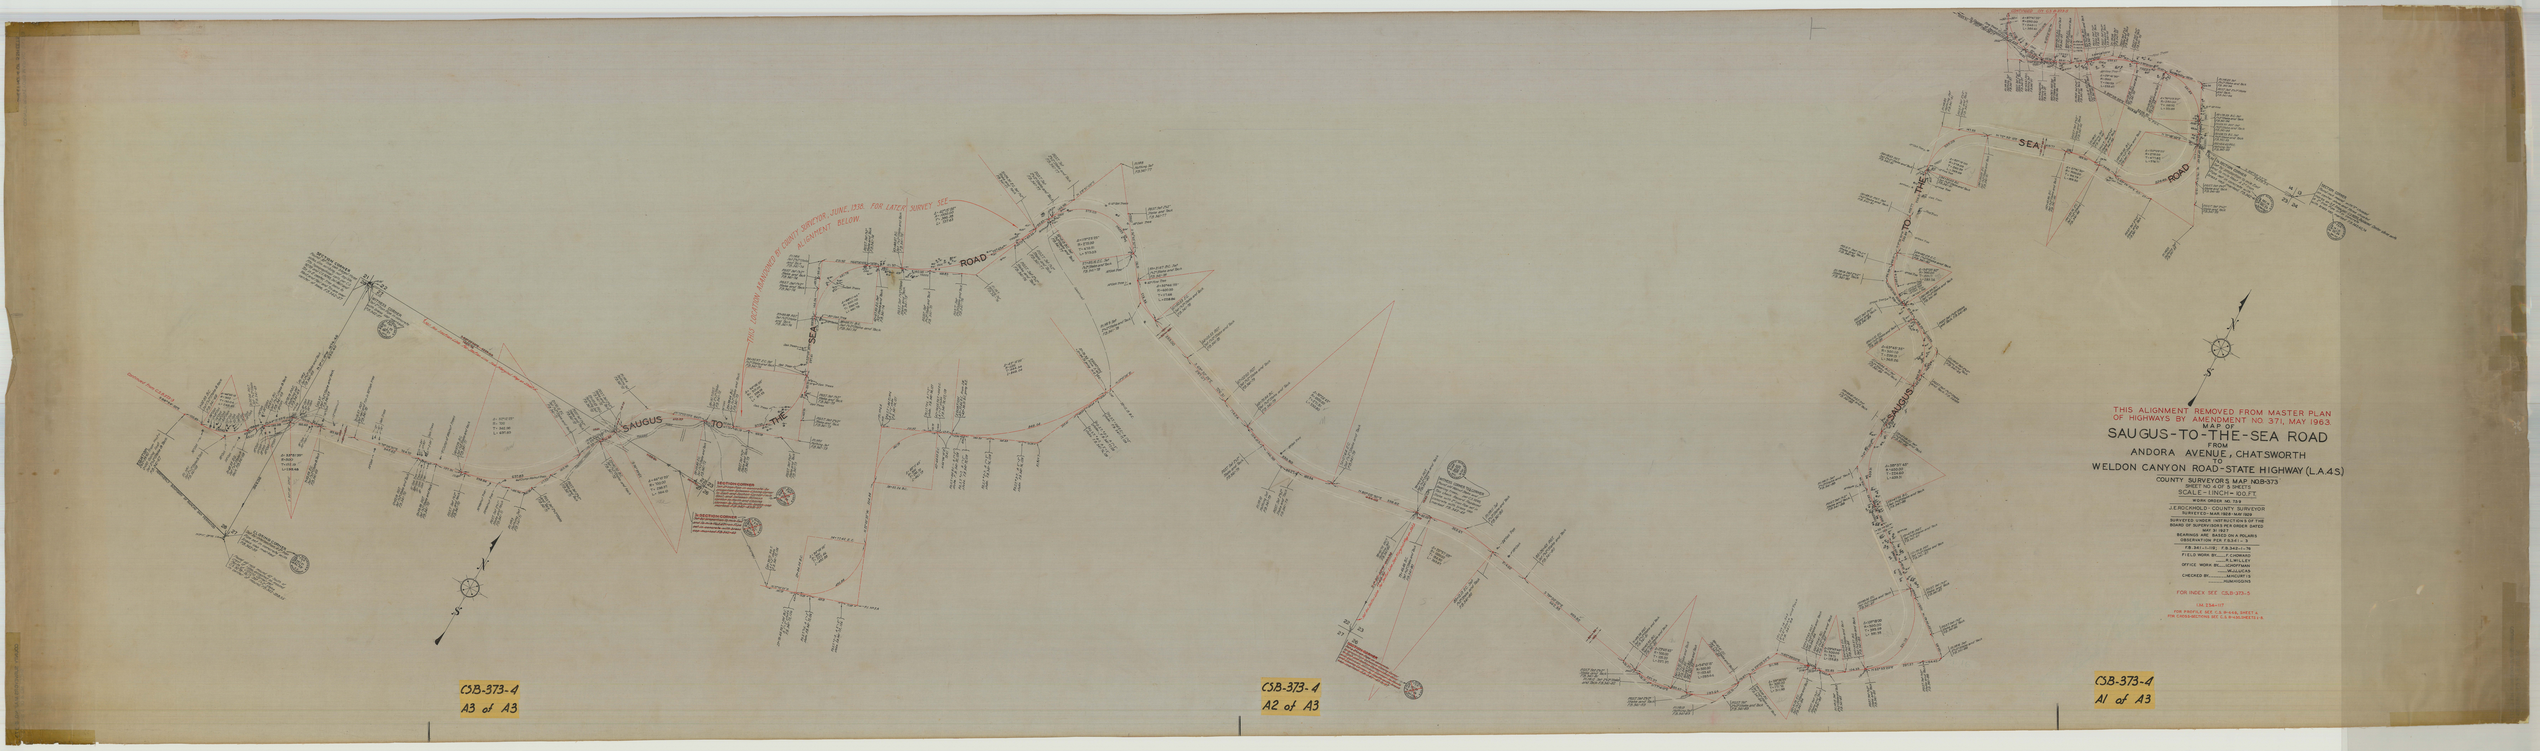
THIS ALIGNMENT REMOVED FROM MASTER PLAN OF HIGHWAYS BY AMENDMENT NO. 371, MAY 1963.
MAP OF
SAUGUS-TO-THE-SEA ROAD
FROM
ANDORA AVENUE, CHATSWORTH
TO
WELDON CANYON ROAD-STATE HIGHWAY (L.A.4S.)
COUNTY SURVEYOR'S MAP NO.B-373
SHEET NO. 4 OF 5 SHEETS
SCALE - 1 INCH = 100 FT.
WORK ORDER NO. 73-3
J. EROCKHOLD - COUNTY SURVEYOR
SURVEYED - MAR. 1963 - MAY 1963
SURVEYED UNDER INSTRUCTIONS OF THE BOARD OF SUPERVISORS PER ORDER DATED MAY 31 1957
BEARINGS ARE BASED ON A POLARIS OBSERVATION PER F.B.341-1-3
F.B. 341-1-1-19; F.B. 342-1-1-19
FIELD WORK BY F. CHORANO
R. L. WILLEY
OFFICE WORK BY J. CHOPPMAN
W. JAJECAS
CHECKED BY M. HOURTIS
H. MUMMIGGINS
FOR INDEX SEE C.S.B.-373-5
I.M. 234-117
FOR PROFILE SEE C.S. B-448, SHEET 4.
FOR CROSS-SECTIONS SEE C.S. B-436, SHEETS 1-6.
THIS LOCATION ABANDONED BY COUNTY SURVEYOR, JUNE, 1938. FOR LATER SURVEY SEE ALIGNMENT BELOW.
SAUGUS TO THE SEA ROAD
CSB-373-4
A3 of A3
CSB-373-4
A2 of A3
CSB-373-4
A1 of A3