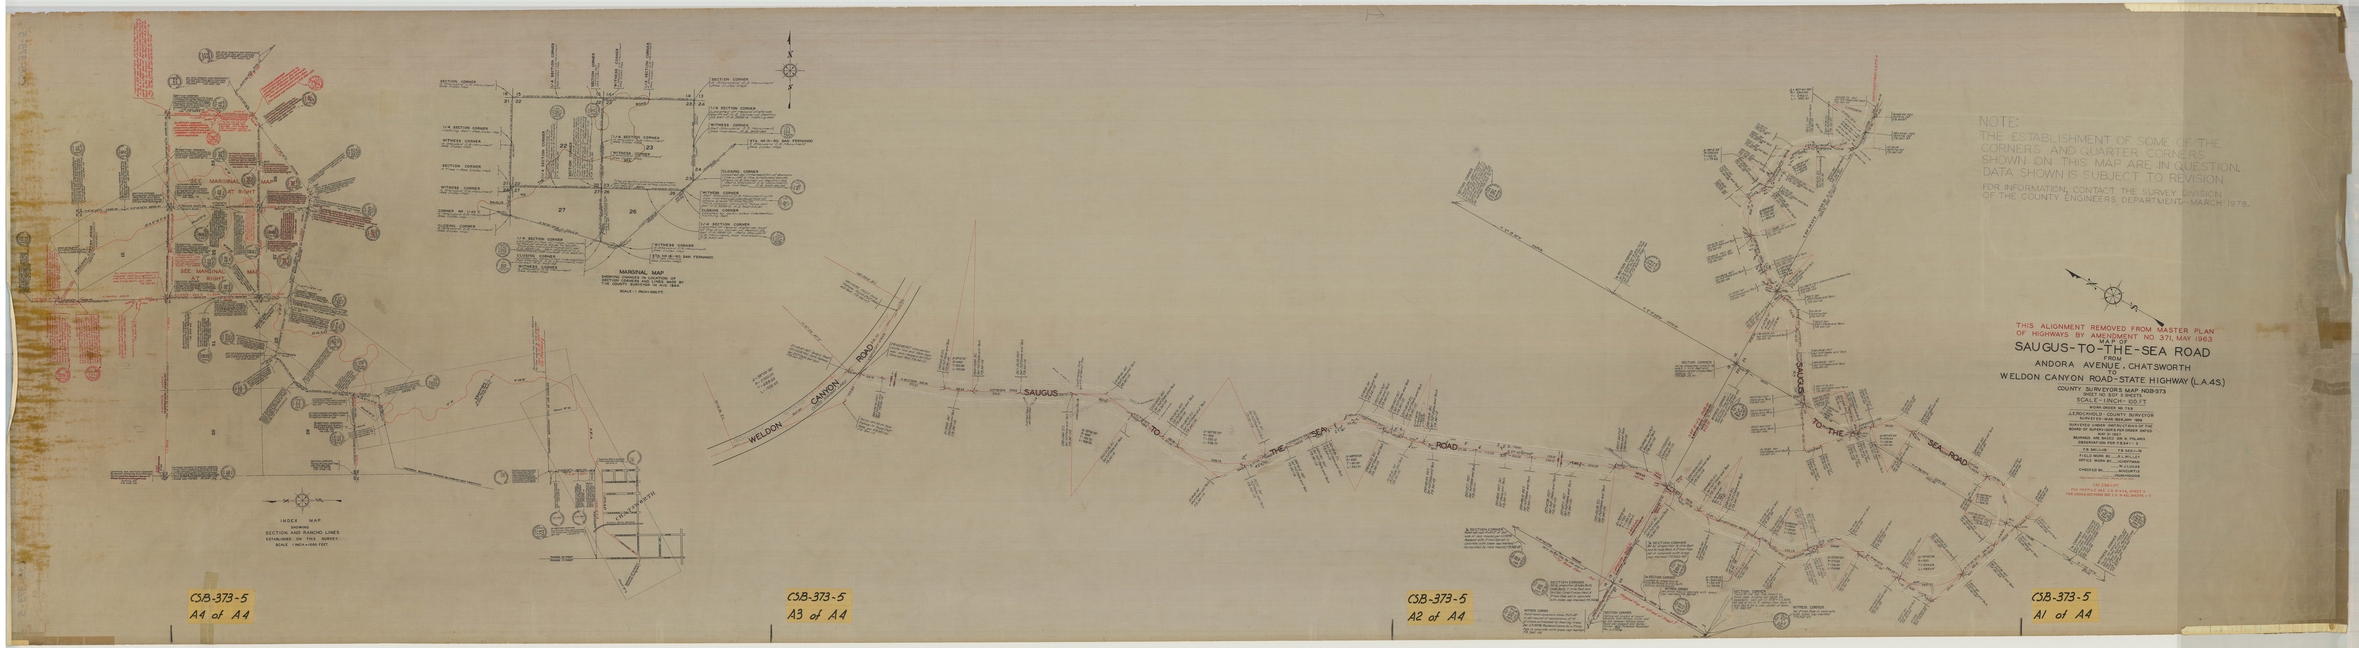
NOTE:
THE ESTABLISHMENT OF SOME OF THE CORNERS AND QUARTER CORNERS SHOWN ON THIS MAP ARE IN QUESTION. DATA SHOWN IS SUBJECT TO REVISION.
FOR INFORMATION, CONTACT THE SURVEY DIVISION OF THE COUNTY ENGINEERS DEPARTMENT—MARCH 1978.
THIS ALIGNMENT REMOVED FROM MASTER PLAN OF HIGHWAYS BY AMENDMENT NO. 371, MAY 1963
MAP OF
SAUGUS-TO-THE-SEA ROAD
FROM
ANDORA AVENUE, CHATSWORTH
TO
WELDON CANYON ROAD-STATE HIGHWAY (L.A.45)
COUNTY SURVEYOR'S MAP NO.B-373
SHEET NO. 5 OF 5 SHEETS
SCALE - 1 INCH = 100 FT
WORK ORDER NO. 1-12
J.F.ROCHHOLD - COUNTY SURVEYOR
SURVEYED MAR-SEPT-1962
SURVEYED UNDER INSTRUCTIONS OF THE BOARD OF SUPERVISORS ORDER DATED MAY 1-1962
BEARINGS ARE BASED ON U.S. POLARIS OBSERVATIONS OF 1-1-1962
CHIEF OF PARTY ..... F.D.BARCLAY
FIELD WORK BY ..... R.L.WILLEY
OFFICE WORK BY ..... J.CHRISTIANA
R.LUCAS
CHECKED BY ..... J.CHRISTIANA
R.LUCAS
CHIEF ENGINEER ..... H.HOPPINGARDNER
CSB-373-5
FOR PROFILE SEE C.S.B.-5-A1, SHEET 4
FOR CROSS SECTIONS SEE C.S.B.-5-A1, SHEETS 1-3
SAUGUS
TO THE SEA ROAD
WELDON CANYON ROAD
INDEX MAP
SHOWING
SECTION AND RANCHO LINES
ESTABLISHED ON THIS SURVEY.
SCALE 1 INCH = 1000 FEET
MARGINAL MAP
SHOWING CORNERS ON SYSTEM OF MARGINAL MAPS ESTABLISHED BY THE COUNTY SURVEYOR IN "FULL" 1954
SCALE: 1 INCH = 100 FT.
SEE MARGINAL MAP
SECTION CORNER
1/4 SECTION CORNER
WITNESS CORNER
CORNER NO. 1/16
CLOSING CORNER
ETA, MT. WILSON AND FERNANDO
ETA, MT. WILSON AND SAN FERNANDO
CSB-373-5
A1 of A4
CSB-373-5
A3 of A4
CSB-373-5
A2 of A4
CSB-373-5
A1 of A4