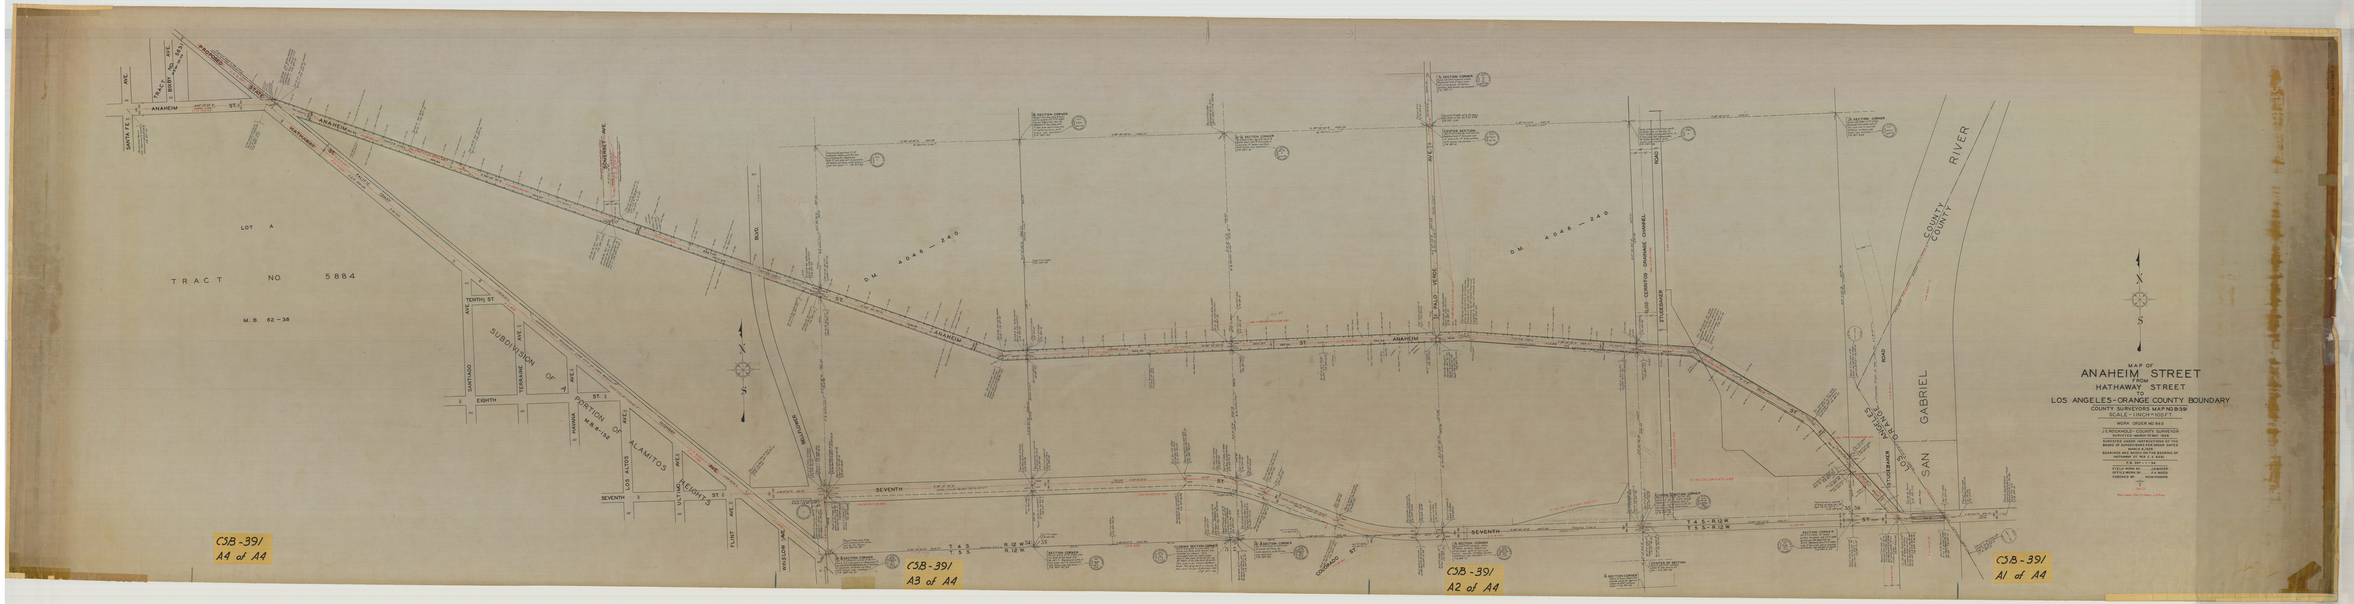
ANAHEIM
HATHAWAY
SANTA FE
AVE.
TRACT No. 4349
M.B. 89-1
PACIFIC ELECTRIC RAILWAY
LOT A
TRACT NO. 5884
M.B. 62-36
SUBDIVISION OF A
POSTION OF ALAMITOS
M.B. 8-139
TENTH ST
EIGHTH
SEVENTH
SANTIAGO
TERRACE
ALAMITOS
LOS ALTOS
LA MIRADA HEIGHTS
FLINT
WINSOR
BUS
D.M. 4046 — 246
D.M. 4046 — 248
T 4 S — R 12 W
T 5 S — R 12 W
R 12 W
R 11 W
33
4
5
ALLEY
ROAD
STODDARD
LOS CERRITOS DRAINAGE CHANNEL
COUNTY
RIVER
SAN GABRIEL
CSB-391
A4 of A4
CSB-391
A3 of A4
CSB-391
A2 of A4
CSB-391
A1 of A4
N
S
MAP OF
ANAHEIM STREET
FROM
HATHAWAY STREET
TO
LOS ANGELES-ORANGE COUNTY BOUNDARY
COUNTY SURVEYORS MAP NO. 2539
SCALE - 1 INCH = 100 FT
WORK ORDER NO. 843
J.E. RICHARDS - COUNTY SURVEYOR
SURVEYED MARCH TO MAY 1959
SURVEYED UNDER INSTRUCTIONS OF THE
BOARD OF SUPERVISORS OF LOS ANGELES
COUNTY, CALIFORNIA
BEARINGS AND DISTANCES ARE BASED ON
HATHAWAY ST. NO. 1, R.S. 8/33
T
FIELD WORK BY J.MAYER
DRAWN BY J.MAYER
CHECKED BY J.E.RICHARDS