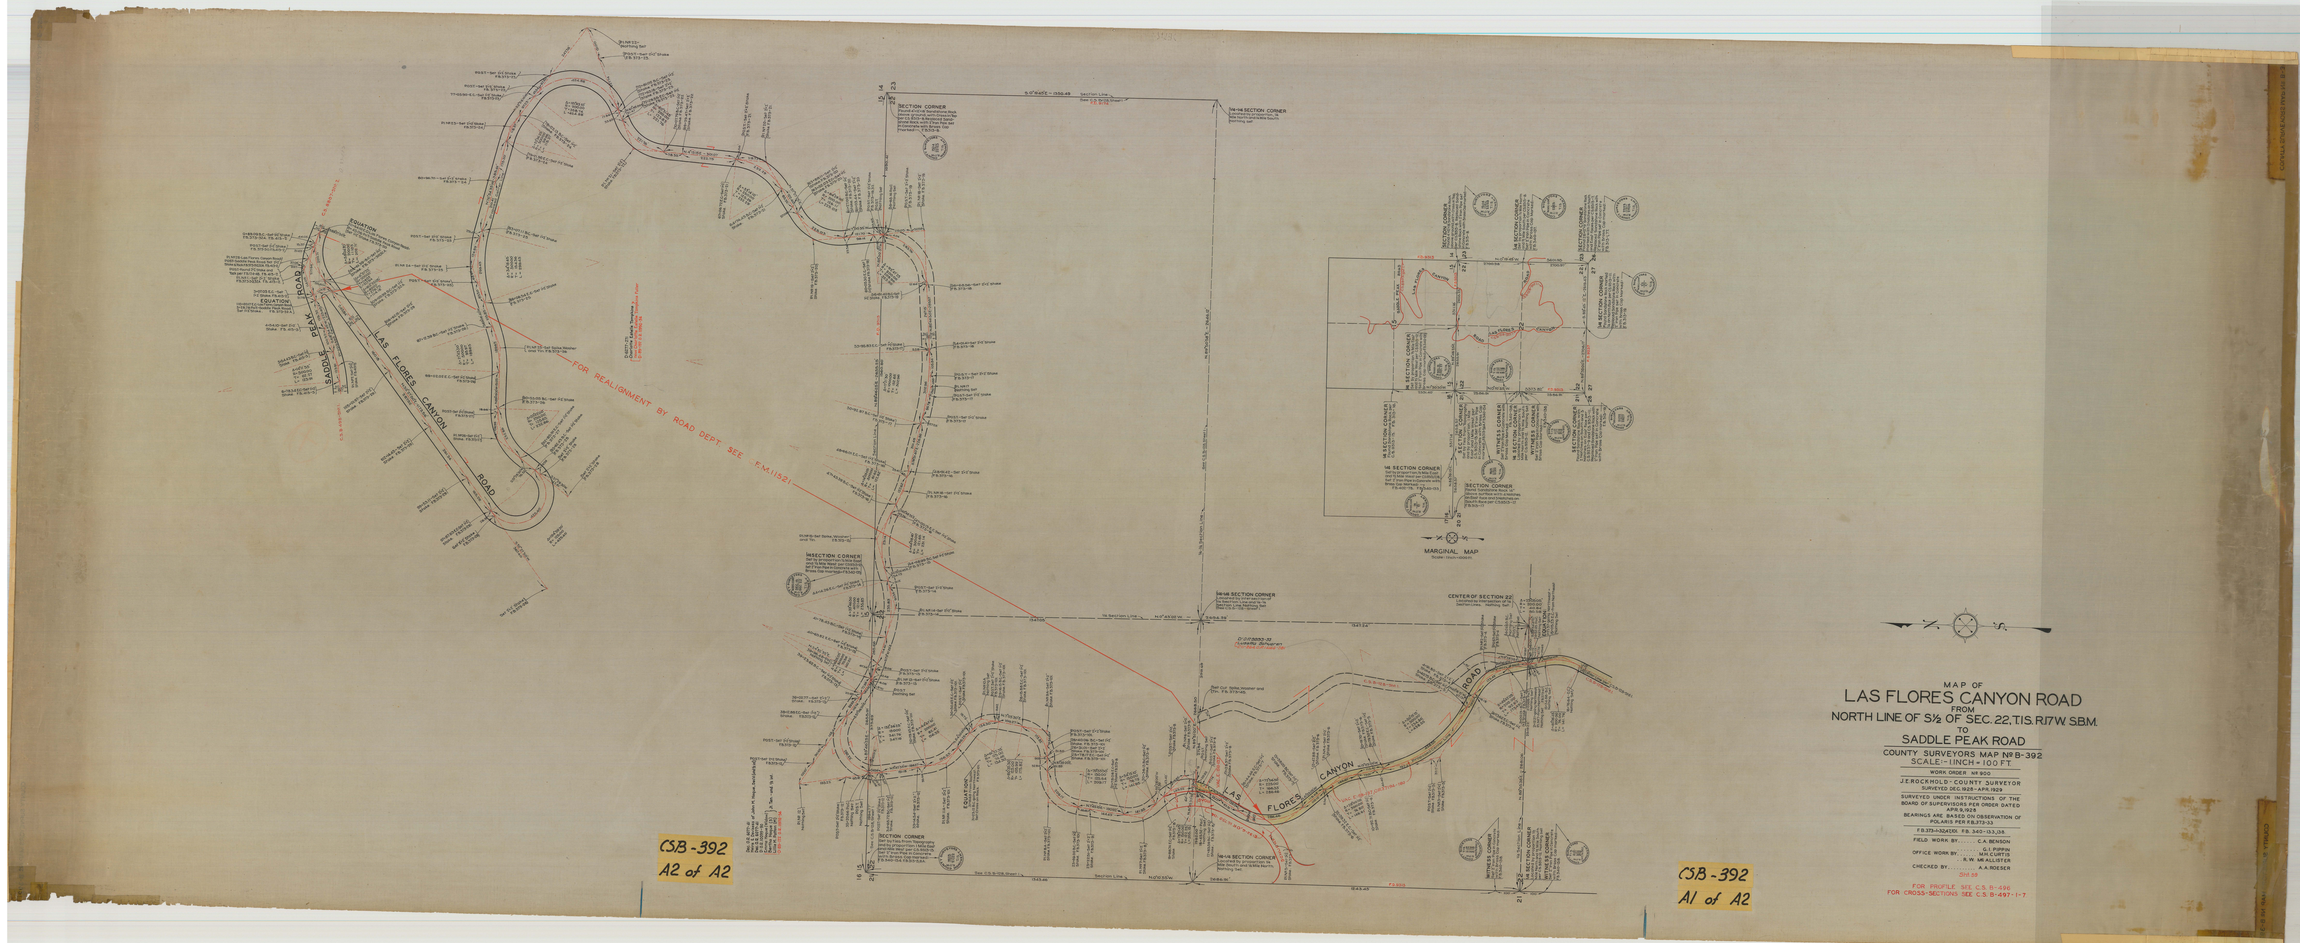

MAP OF

LAS FLORES CANYON ROAD

FROM

NORTH LINE OF S½ OF SEC. 22, T1S. R17W. S.B.M.

TO

SADDLE PEAK ROAD

COUNTY SURVEYORS MAP № B-392

SCALE: - 1 INCH = 100 FT

WORK ORDER № 500

J.E. ROCKHOLD - COUNTY SURVEYOR

SURVEYED DEC. 1928 - APR. 1929

SURVEYED UNDER INSTRUCTIONS OF THE BOARD OF SUPERVISORS PER ORDER DATED APR. 9, 1928

BEARINGS ARE BASED ON OBSERVATION OF POLARIS PER F.B. 273-33

F.B. 273-33 & 324 DDI F.B. 340'-133, 138

FIELD WORK BY..... C.A. BENSON

G.I. PIPPIN

OFFICE WORK BY..... M.K. CURTIS

R.W. MS ALLISTER

CHECKED BY..... A.A. ROESER

Shft. 58

FOR PROFILE SEE C.S. B-496

FOR CROSS-SECTIONS SEE C.S. B-497 - 1 - 7