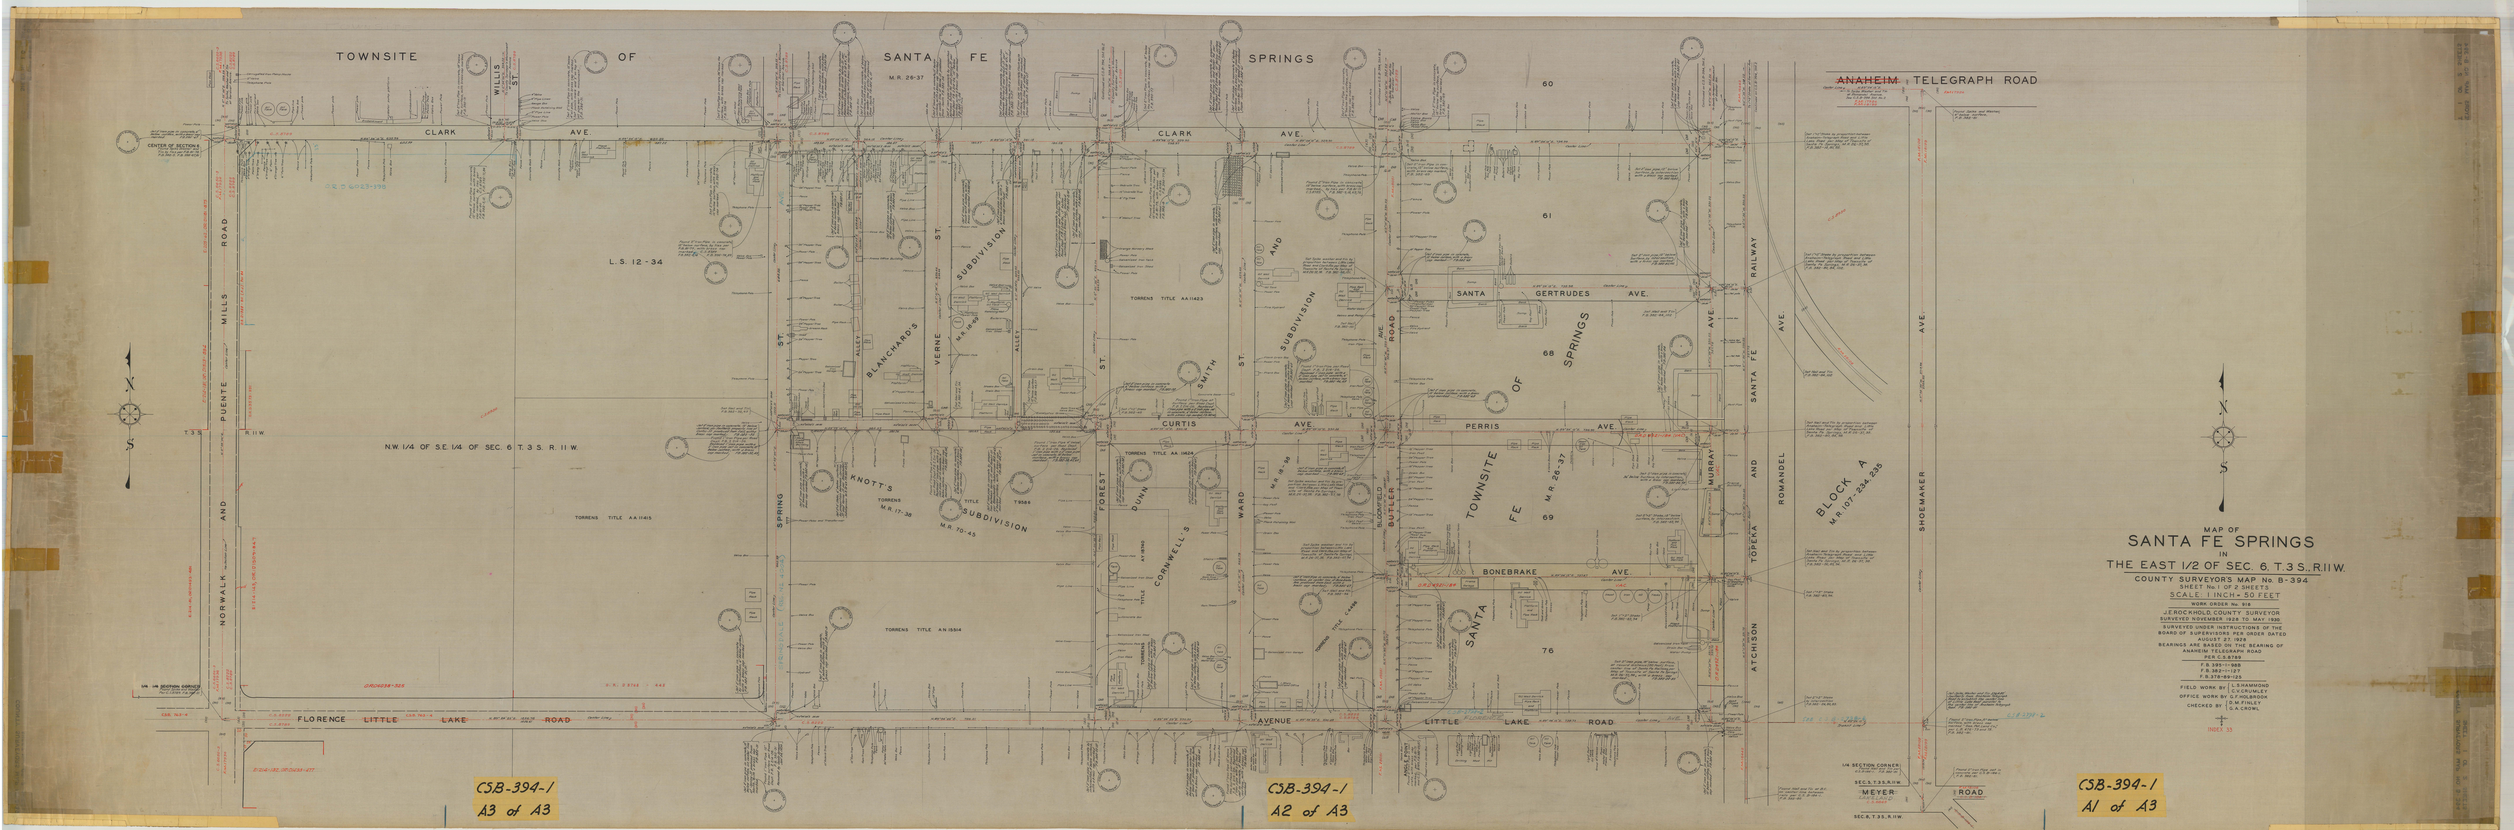
TOWNSITE OF SANTA FE SPRINGS
M.R. 26-37
ANAHEIM TELEGRAPH ROAD
CLARK AVE.
WILLIS ST.
CENTER OF SECTION 6
L.S. 12-34
NORWALK AND PUENTE MILLS ROAD
N.W. 1/4 OF S.E. 1/4 OF SEC. 6 T. 3 S. R. 11 W.
T. 3 S.
R. 11 W.
TORRENS TITLE AA 11415
TORRENS TITLE AA 11423
TORRENS TITLE AA 11424
TORRENS TITLE AN 15514
BLANCHARD'S SUBDIVISION
VERNE ST.
ALLEY
KNOTT'S SUBDIVISION
M.R. 17-38
M.R. 70-45
SPRING ST.
FOREST ST.
DUNN ST.
CORNWELL'S SUBDIVISION
SMITH ST.
WARD ST.
AND
SUBDIVISION
BLOCKFIELD AVE.
BUTLER ROAD
CURTIS AVE.
PERRIS AVE.
BONEBRAKE AVE.
SANTA GERTRUDES AVE.
TOWNSITE OF SANTA FE SPRINGS
M.R. 26-37
60
61
68
69
76
MURRAY AVE.
SANTA FE RAILWAY
ROMANDEL AVE.
TOPEKA AND ATCHISON
SHOEMAKER AVE.
BLOCK A
M.R. 107-234, 235
FLORENCE LITTLE LAKE ROAD
AVENUE LITTLE LAKE ROAD
MEYER ROAD
SEC. 6, T. 3 S., R. 11 W.
CSB-394-1
A3 of A3
CSB-394-1
A2 of A3
CSB-394-1
A1 of A3
MAP OF
SANTA FE SPRINGS
IN
THE EAST 1/2 OF SEC. 6, T. 3 S., R. 11 W.
COUNTY SURVEYOR'S MAP No. B-394
SHEET No. 1 OF 2 SHEETS
SCALE: 1 INCH = 50 FEET
WORK ORDER No. 918
J. E. ROCKHOLD, COUNTY SURVEYOR
SURVEYED NOVEMBER 1928 TO MAY 1930
SURVEYED UNDER INSTRUCTIONS OF THE BOARD OF SUPERVISORS PER ORDER DATED AUGUST 27, 1928
BEARINGS ARE BASED ON THE BEARING OF ANAHEIM TELEGRAPH ROAD
PER C.S. 8769
F.B. 393-1-1965
F.B. 382-1-1127
F.B. 378-89-125
FIELD WORK BY L. S. HAMMOND, C. V. CRUMLEY
OFFICE WORK BY G. F. HOLBROOK
CHECKED BY D. M. FINLEY, G. A. CROWL
INDEX 33