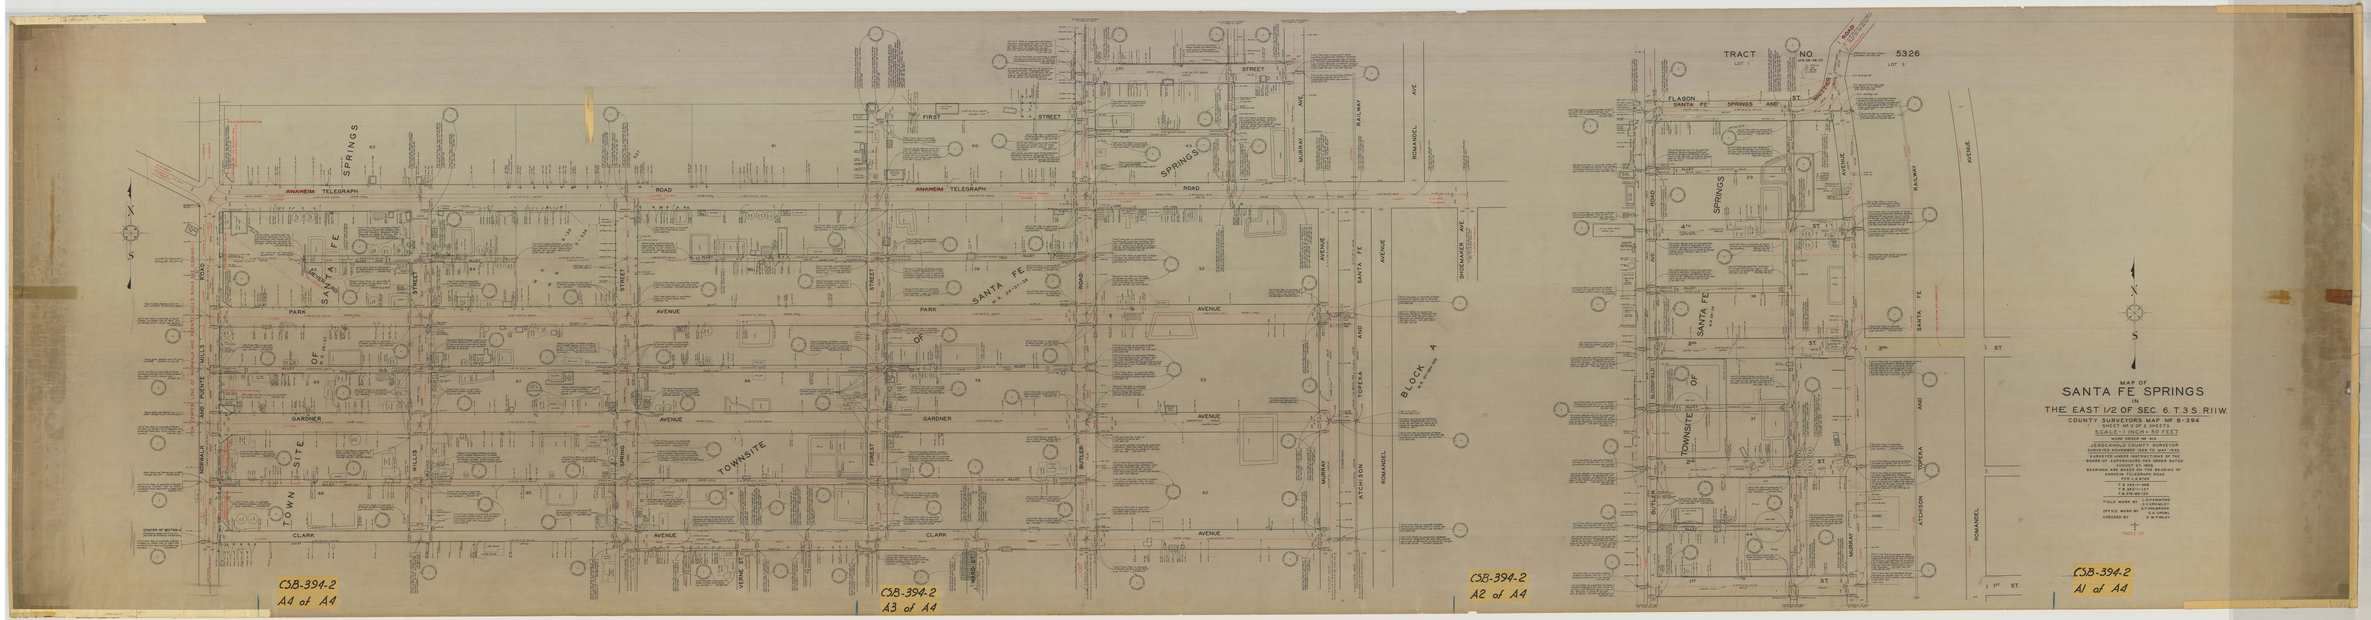

MAP OF
SANTA FE SPRINGS
IN
THE EAST 1/2 OF SEC. 6. T.3 S. R11W.
COUNTY SURVEYORS MAP Nº B-394
SHEET Nº 2 OF 2 SHEETS
SCALE - 1 INCH = 50 FEET
WORK ORDER Nº 329
JEROCHOLD COUNTY SURVEYOR
SURVEYED NOVEMBER 1929 TO MAY 1930
SURVEYED UNDER INSTRUCTIONS OF THE
BOARD OF SUPERVISORS PER ORDER DATED
AUGUST 27, 1929
BEARINGS ARE BASED ON THE BEARING OF
ANAHEIM TELEGRAPH ROAD
FEET TO 1 INCH
F.B. 2021-1-1968
F.B. 2021-1-1967
F.B. 2021-1-1971
FIELD WORK BY: L. ROSENBERG
C. ROSENBERG
D. FOLSOM
OFFICE WORK BY: G.A. CROWL
CHECKED BY: D. W. FINLEY
INDEX 33
TRACT NO. 5326
LOT 1
LOT 3
FLAGON
SANTA FE SPRINGS AND ST.
ANAHEIM TELEGRAPH ROAD
FIRST STREET
PARK AVENUE
GARDNER AVENUE
CLARK AVENUE
TOWN SITE OF SANTA FE SPRINGS
TOWNSITE OF SANTA FE SPRINGS
BLOCK A
NORWALK AND PUENTE MILLS ROAD
WILLIS STREET
SPRING STREET
FOREST STREET
BUTLER STREET
VERNE ST.
HARD ST.
MURRAY AVE.
ROMANDEL AVE.
SHOEMAKER AVE.
ATCHISON TOPEKA AND SANTA FE RAILWAY
CSB-394-2
A4 of A4
CSB-394-2
A3 of A4
CSB-394-2
A2 of A4
CSB-394-2
A1 of A4