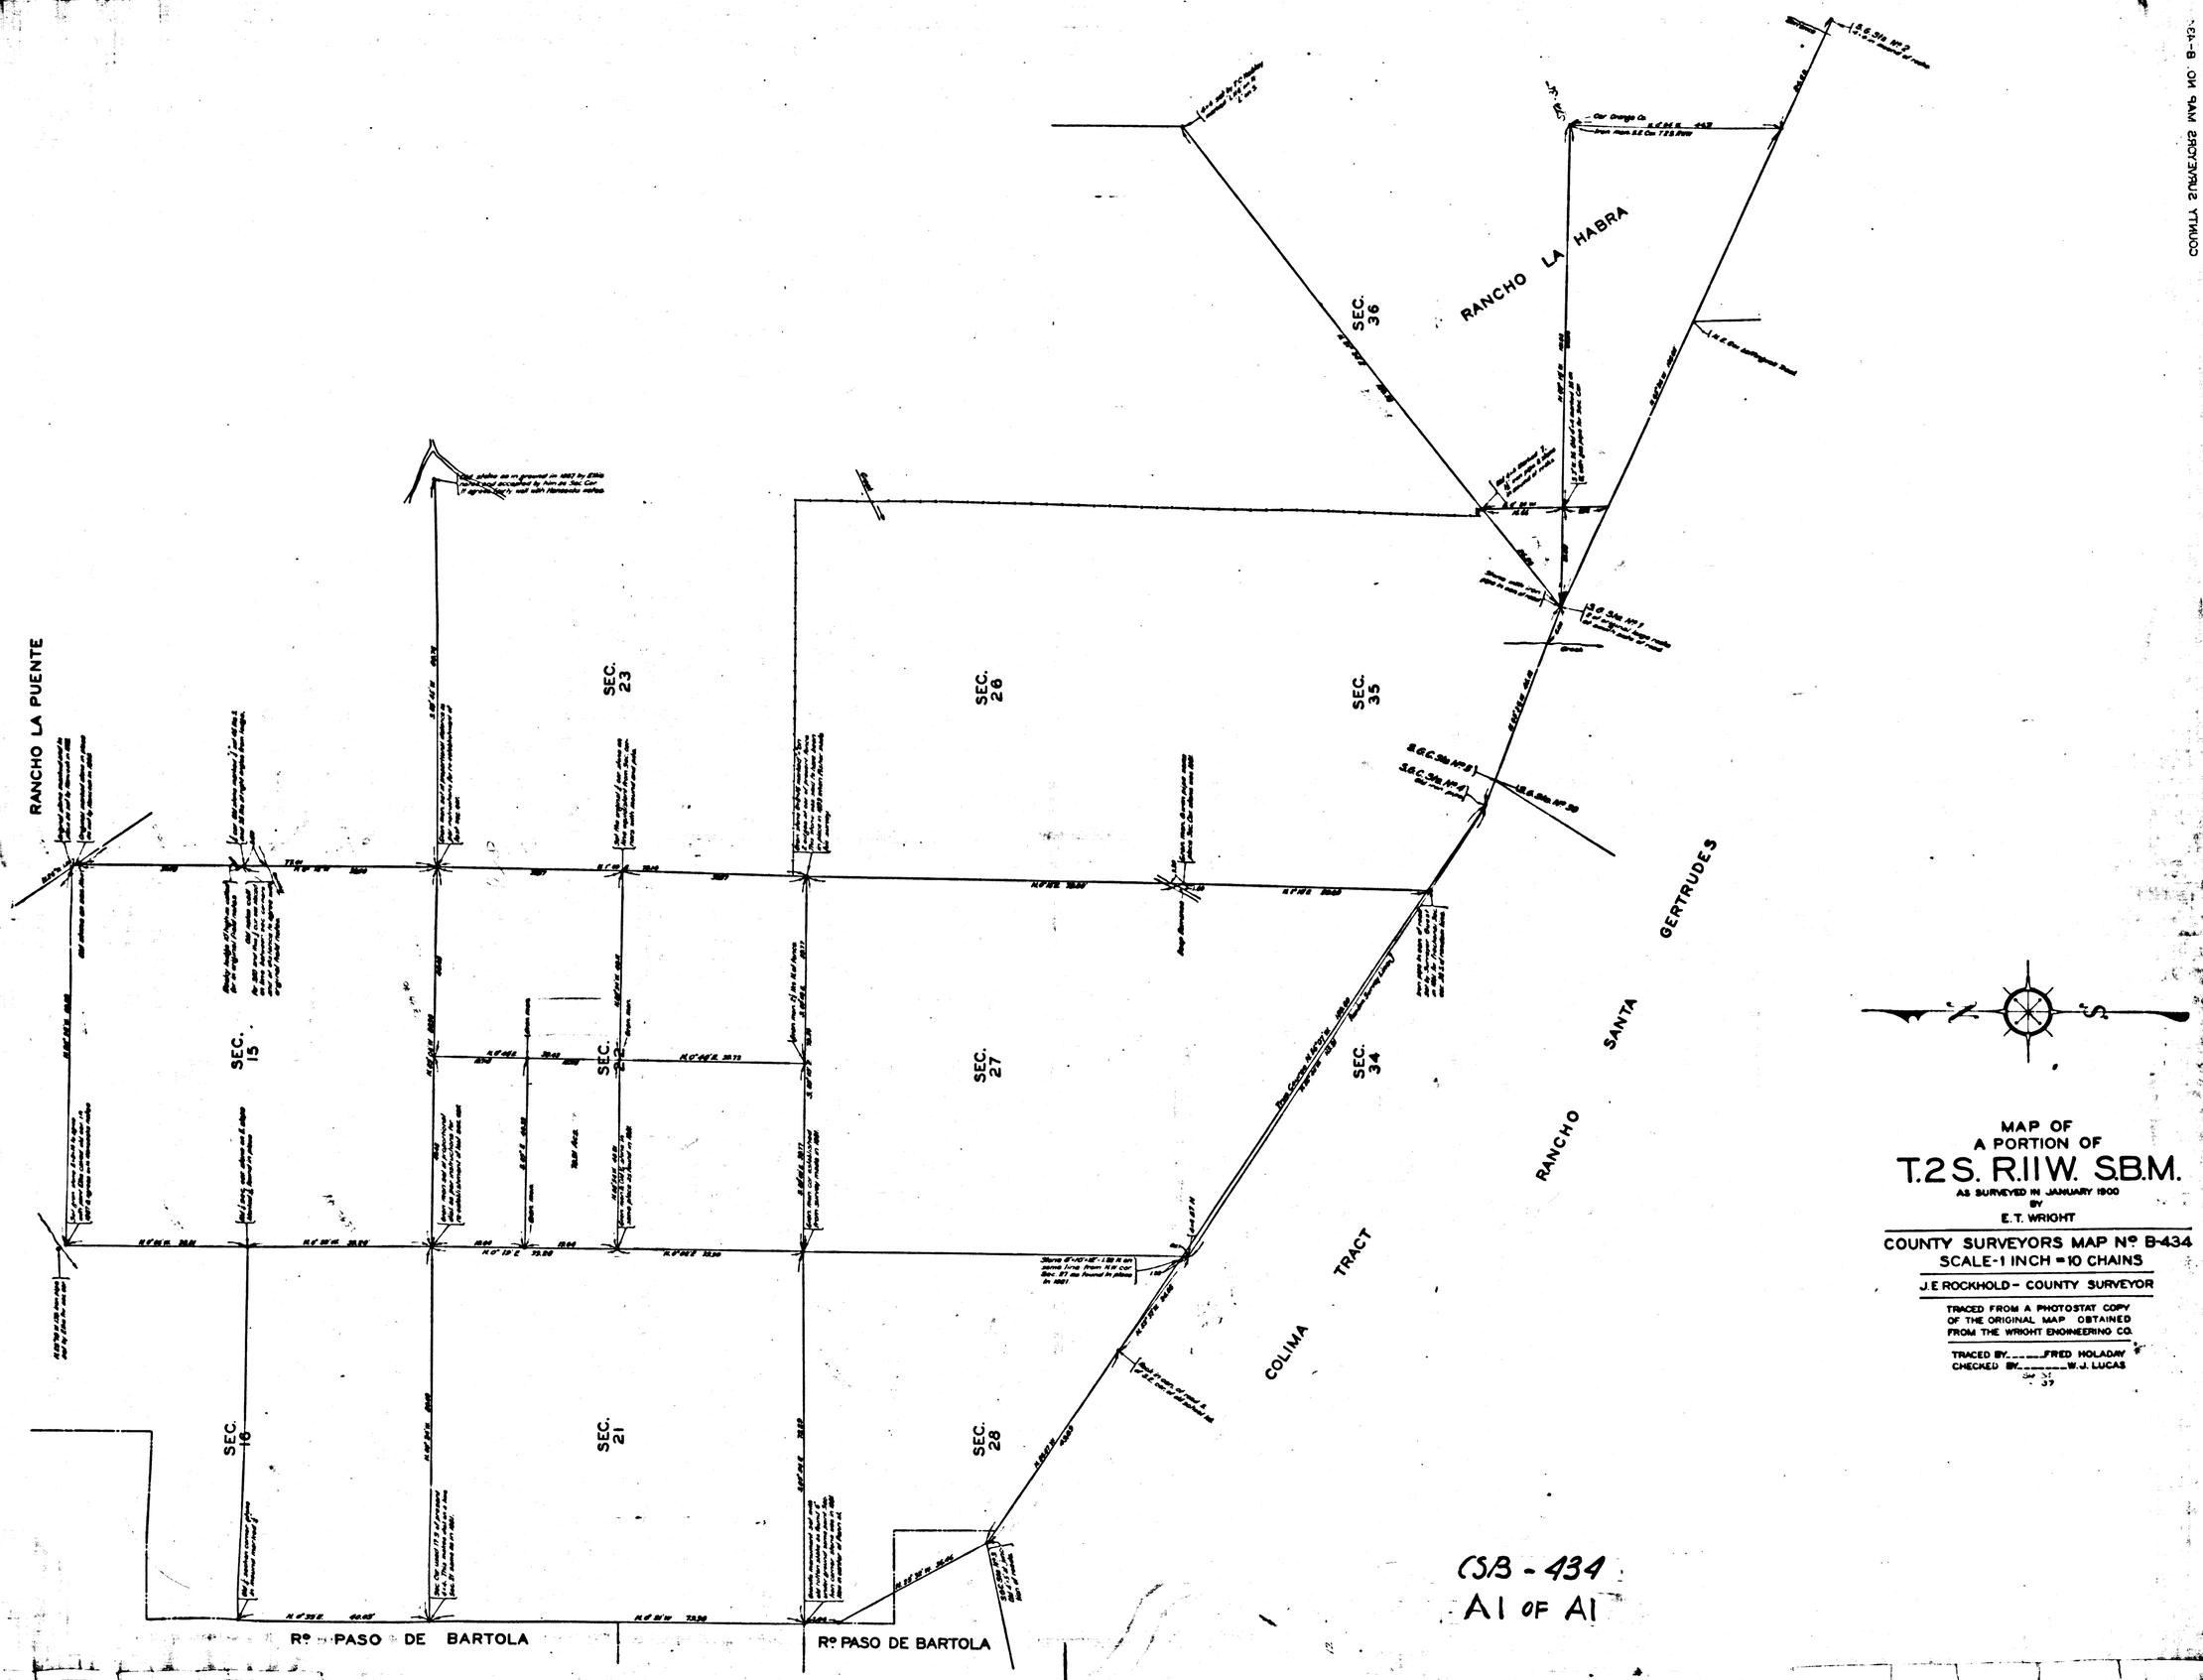
RANCHO LA PUENTE
SEC. 15
SEC. 16
SEC. 21
SEC. 22
SEC. 23
SEC. 26
SEC. 27
SEC. 28
SEC. 34
SEC. 35
SEC. 36
RANCHO LA HABRA
RANCHO SANTA GERTRUDES
COLIMA TRACT
Rº PASO DE BARTOLA
Rº PASO DE BARTOLA
MAP OF
A PORTION OF
T.2 S. R.11 W. S.B.M.
AS SURVEYED IN JANUARY 1900
BY
E. T. WRIGHT
COUNTY SURVEYORS MAP Nº B-434
SCALE-1 INCH = 10 CHAINS
J. E. ROCKHOLD - COUNTY SURVEYOR
TRACED FROM A PHOTOSTAT COPY
OF THE ORIGINAL MAP OBTAINED
FROM THE WRIGHT ENGINEERING CO.
TRACED BY FRED HOLADAY
CHECKED BY W. J. LUCAS
CSB - 434
A1 OF A1