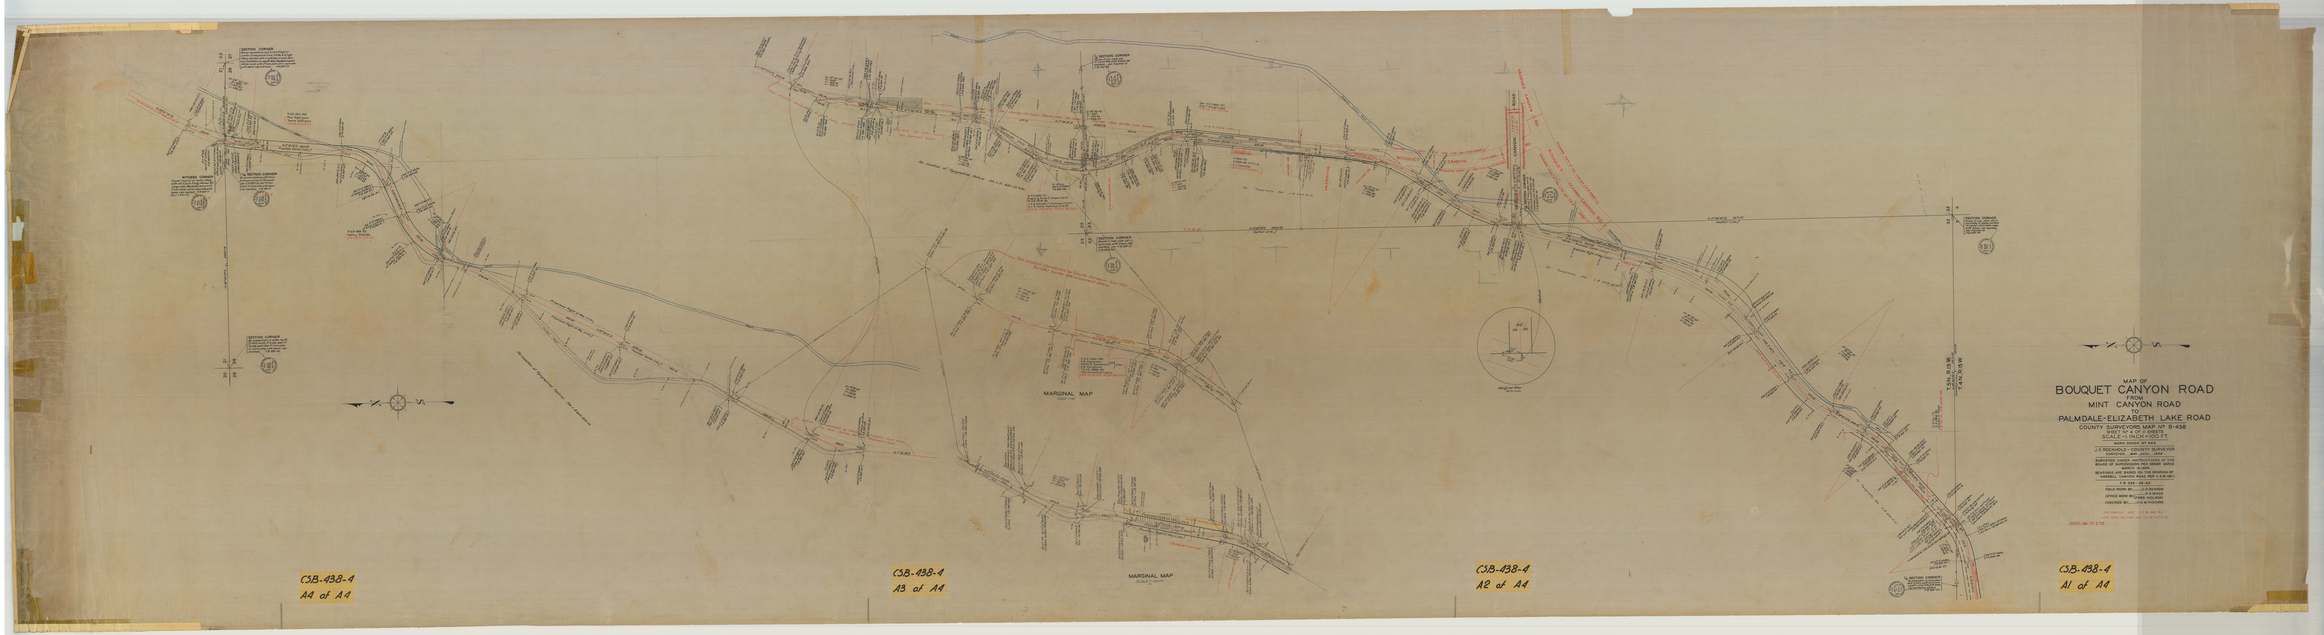
MAP OF
BOUQUET CANYON ROAD
FROM
MINT CANYON ROAD
TO
PALMDALE-ELIZABETH LAKE ROAD
COUNTY SURVEYORS MAP No B-438
SHEET 1 of 4 OF 8 SHEETS
SCALE - 1 INCH = 100 FT.
J. E. ROCHOLD - COUNTY SURVEYOR
SURVEYED - MAY 2000 - 1958
SUBMITTED WITH MINTRACTIONS OF THE BOARD OF SUPERVISORS PER ORDER DATED MARCH 10, 1959
BEARINGS AND BASIS ON THE BOUNDARY OF MARSHALL CANYON ROAD PER C.S.B-438-1
F.B. 1545 - 45 - 54
FIELD WORK BY ..... J.P. BARTON
OFFICE WORK BY ..... J.P. BARTON
CHECKED BY ..... PAUL M. HOLMES
THE PROFILE SHEET 1 OF 8 AND 4 OF 8
THE ORDER SHEET SHEET 2 OF 8 AND 4 OF 8
INDEX MAP TO 8 SHEETS
MARGINAL MAP
MARGINAL MAP
CSB-438-4
A4 of A4
CSB-438-4
A3 of A4
CSB-438-4
A2 of A4
CSB-438-4
A1 of A4