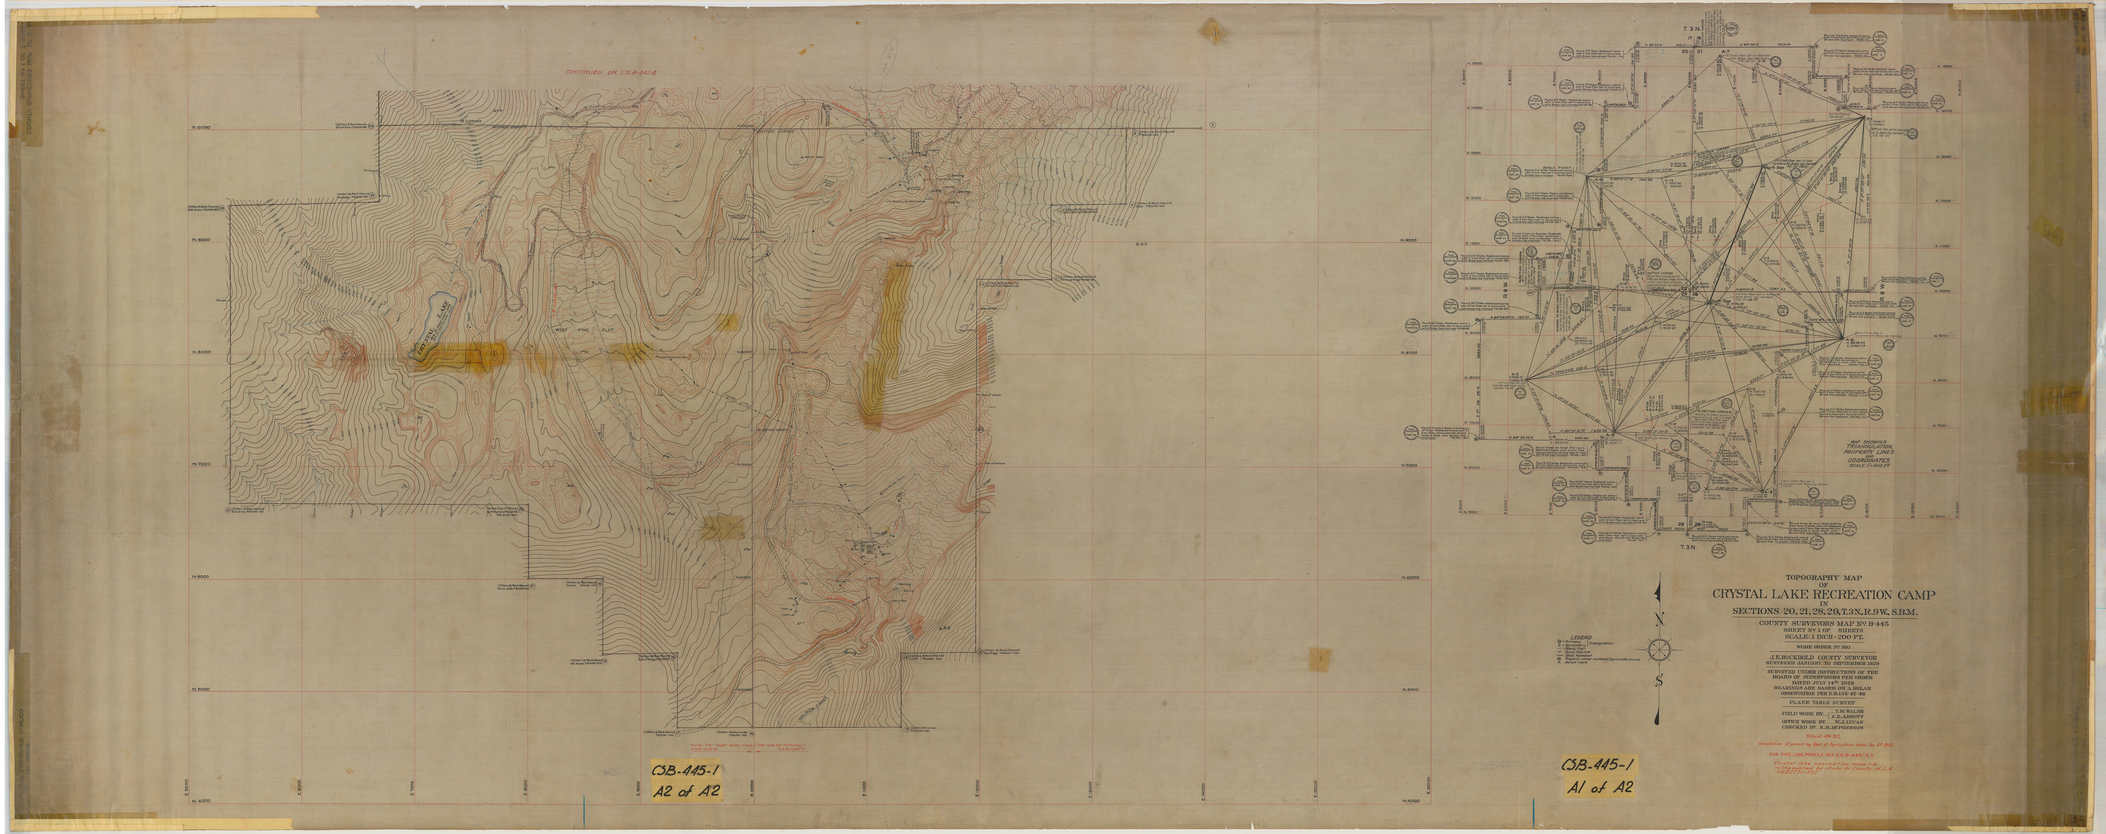
CONTINUED ON C.S.B-445-2
CONTINUED FROM C.S.B-445-2
T.3 N.
R.9 W.
T.3N.
MAP SHOWING TRIANGULATION, PROPERTY LINES AND COORDINATES
SCALE 1 INCH = 800 FT.
LEGEND
Triangulation Station
Traverse Station
Intersection Station
Reference Mark
Monument
Property Corner
Meander Corner
TOPOGRAPHY MAP
OF
CRYSTAL LAKE RECREATION CAMP
IN
SECTIONS 20, 21, 28, 29, T.3N., R.9W., S.B.M.
COUNTY SURVEYORS MAP Nº B-445
SHEET Nº 1 OF SHEETS
SCALE 1 INCH = 200 FT.
WORK ORDER Nº 960
J.E.ROCKHOLD COUNTY SURVEYOR
SURVEYED (JANUARY) TO SEPTEMBER 1928
SURVEYED UNDER INSTRUCTIONS OF THE
BOARD OF SUPERVISORS PER ORDER
DATED SEPT. 19 1928
BEARINGS ARE BASED ON A SOLAR
OBSERVATION PER S.B.S.O-87-89
PLANE TABLE SURVEY
J.W.WALSH
FIELD WORK BY: J.E.ABBOTT
OFFICE WORK BY: W.LEAVAN
CHECKED BY: R.M.PETERSON
Filed Sept 30 '31
Completion of record by Dept of Agriculture dated Dec 27 1933
FOR P.T.C. LINE PROFILE SEE C.S.B-445-A-2
Original corner filed, corner not established by state to County of L.A.
C3B-445-1
A2 of A2
C3B-445-1
A1 of A2