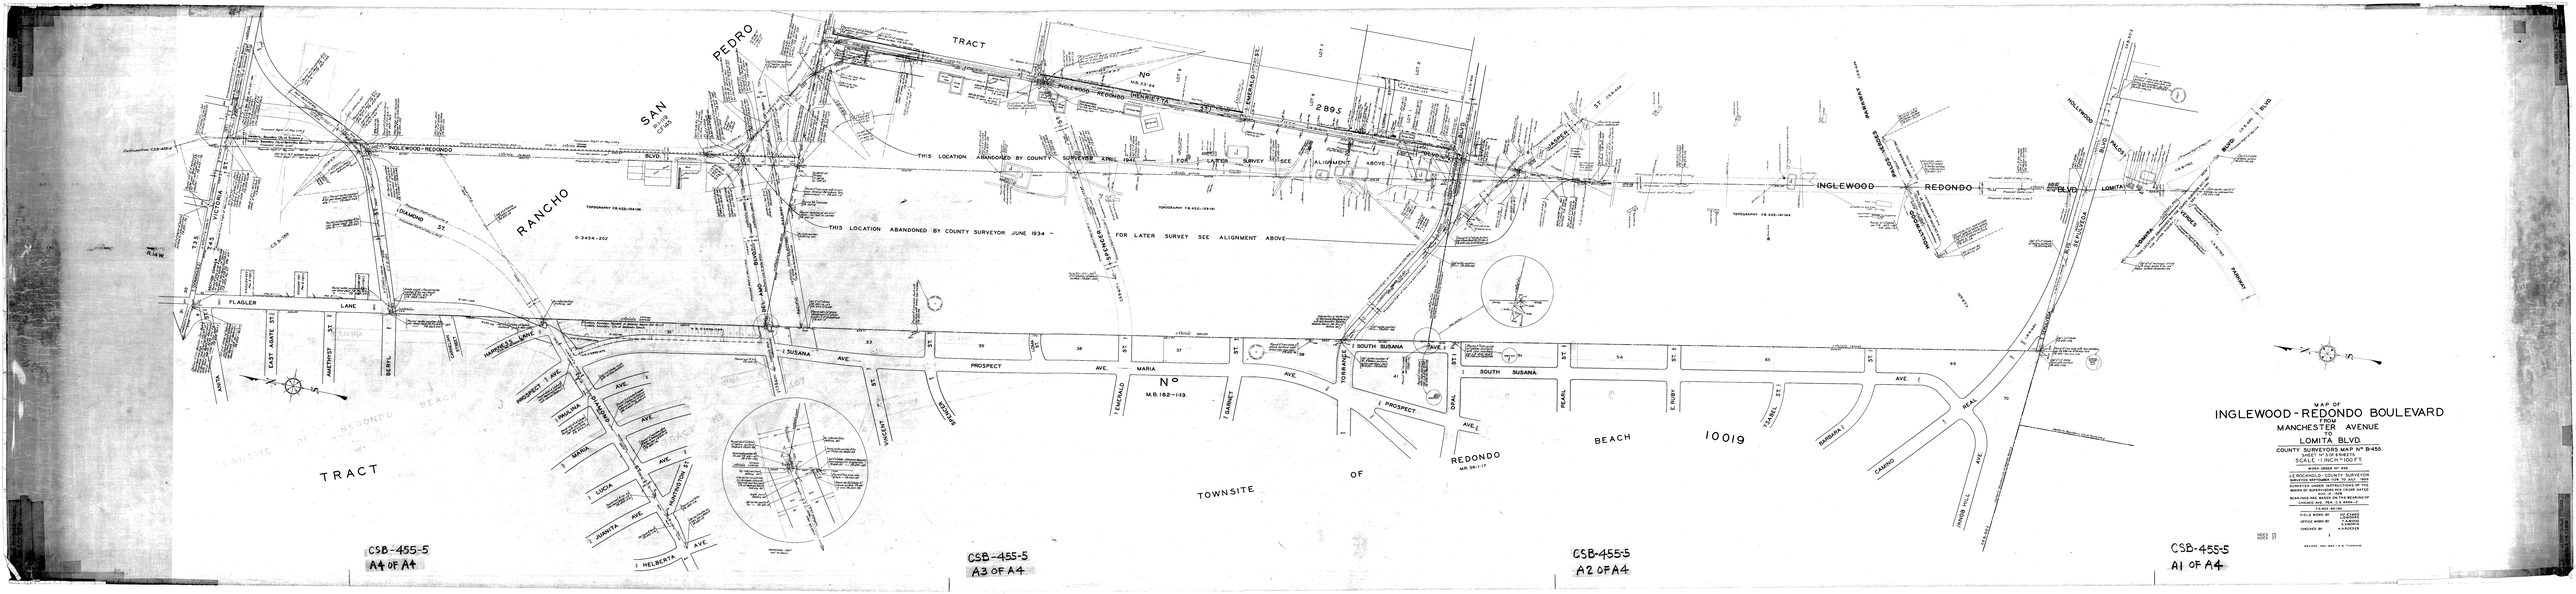

MAP OF
INGLEWOOD - REDONDO BOULEVARD
FROM
MANCHESTER AVENUE
TO
LOMITA BLVD
COUNTY SURVEYORS MAP Nº B-455
SHEET 1 OF 5 SHEETS
SCALE 1 INCH = 100 FT
WORK ORDER Nº 1455
J.E. ROCKWOOD, COUNTY SURVEYOR
SURVEYED SEPTEMBER 1928 TO JULY 1934
SURVEYED UNDER INSTRUCTIONS OF THE
BOARD OF SUPERVISORS MAP ORDER DATED
JULY 23, 1928
BEARINGS ARE BASED ON THE BEARING OF
LINDSAY AVE. NEW, U.S. 8.8.4-J
CLASS 1-2-1-1
FIELD WORK BY
OFFICE WORK BY
CHECKED BY
INGLEWOOD
REDONDO
BLVD
LOMITA
BEACH
10019
TOWNSITE OF REDONDO
TRACT
RANCHO SAN PEDRO
INGLEWOOD-REDONDO BLVD
THIS LOCATION ABANDONED BY COUNTY SURVEYOR APRIL 1934 FOR LATER SURVEY SEE ALIGNMENT ABOVE
THIS LOCATION ABANDONED BY COUNTY SURVEYOR JUNE 1934 - FOR LATER SURVEY SEE ALIGNMENT ABOVE
FLAGLER LANE
SUSANA AVE.
PROSPECT AVE.
MARIA AVE.
SOUTH SUSANA AVE.
PROSPECT AVE.
SOUTH SUSANA AVE.
CAMINO REAL
HOLLYWOOD BLVD
LOMITA BLVD
CSB-455-5
A4 OF A4
CSB-455-5
A3 OF A4
CSB-455-5
A2 OF A4
CSB-455-5
A1 OF A4