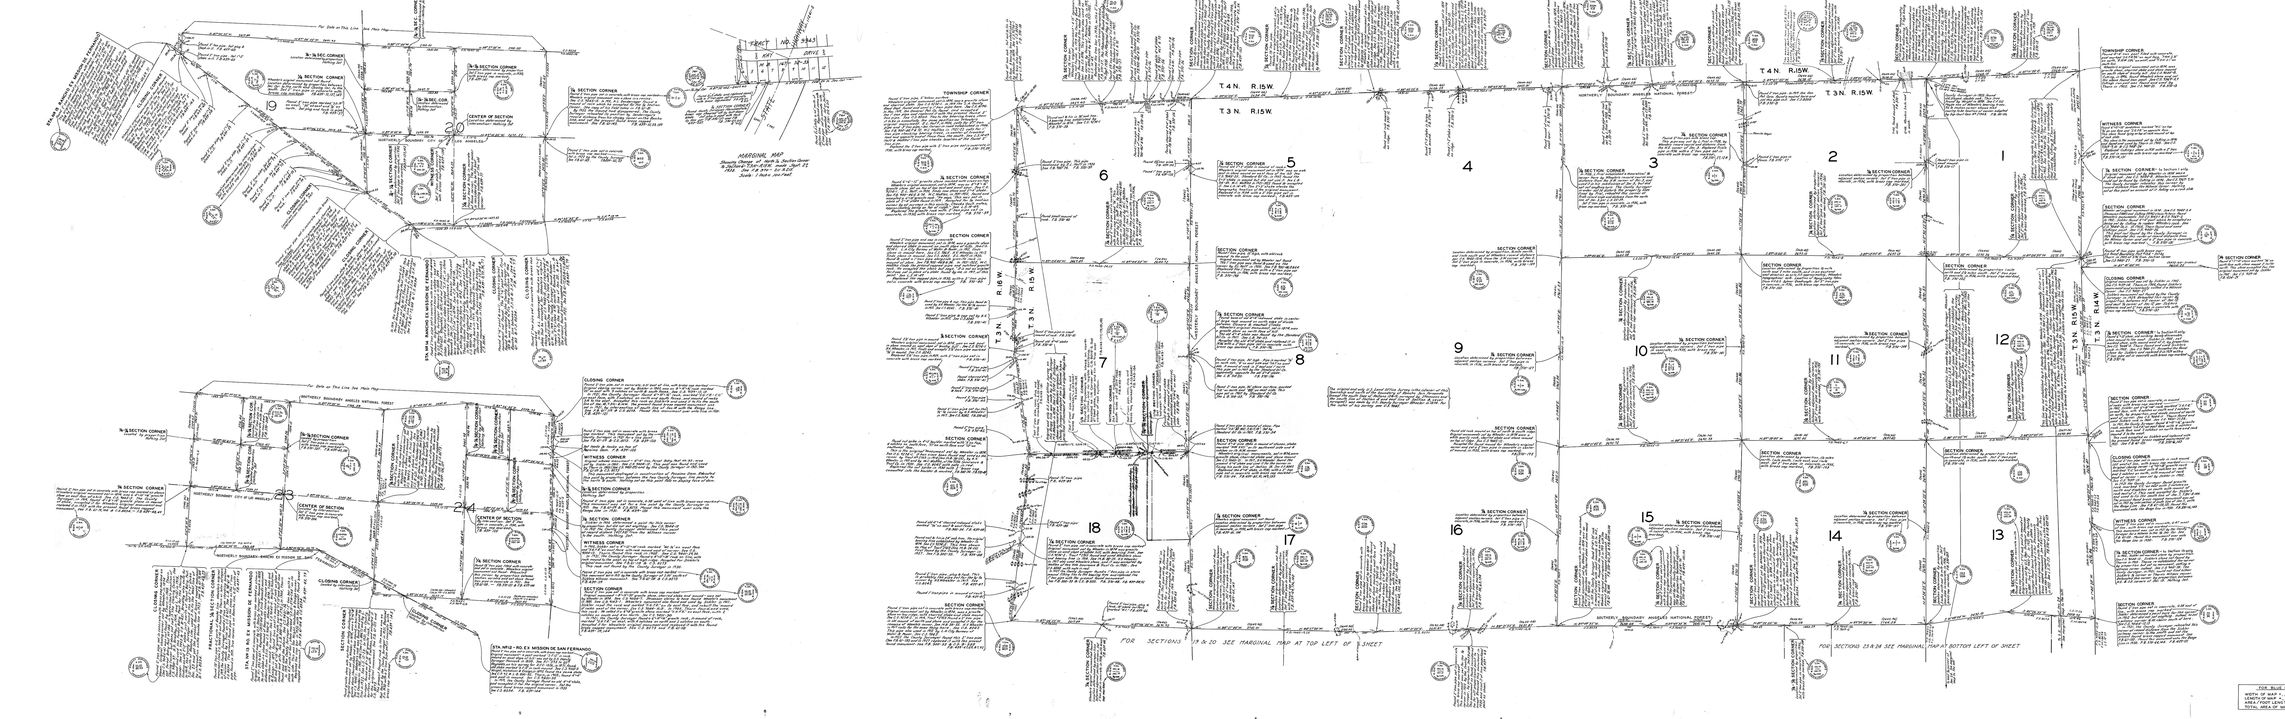

MAP OF

SECTION LINES AND CORNERS IN T.3N.-R.15W. S.B.M.

AS

ESTABLISHED BY THE COUNTY SURVEYOR IN CONNECTION WITH SAND CANYON ROAD

COUNTY SURVEYORS MAP NR B-468

SHEET NR 3 OF 3 SHEETS

SCALE - 1 INCH = 800 FT

JOB NUMBER 7736

ALFRED JONES - COUNTY SURVEYOR

SURVEYED MAY 1931 - JUNE 1934

SURVEYED UNDER INSTRUCTIONS OF THE BOARD OF SUPERVISORS PER ORDER DATED MAY 23, 1921

BEARINGS ARE BASED ON THE BEARING OF A SOLAR OBSERVATION PER R.S.115-45

F.B. 370 I - 1 - 255

FIELD WORK BY... W.H.HOLMES, R.M.PATTERSON

OFFICE WORK BY... R.M.PATTERSON, R.M.TALEY, F.A.WOOD.

CHECKED BY... R.M.PATTERSON.

I.M. 1.34 - 1.17

FOR ALIGNMENT OF SAND CANYON ROAD SEE C.S. B-468 - SHEETS 1 & 2.
FOR PROFILE " " " " " C.S. B-469 - SHEETS 1 - 4.
FOR CROSS SECS " " " " " C.S. B-470 - SHEETS 1-27.

FOR BLUE PRINTING
WIDTH OF MAP - - - 28 - - FEET
LENGTH OF MAP - - - 3 - - "
TOTAL AREA OF MAP - - 85 - - "