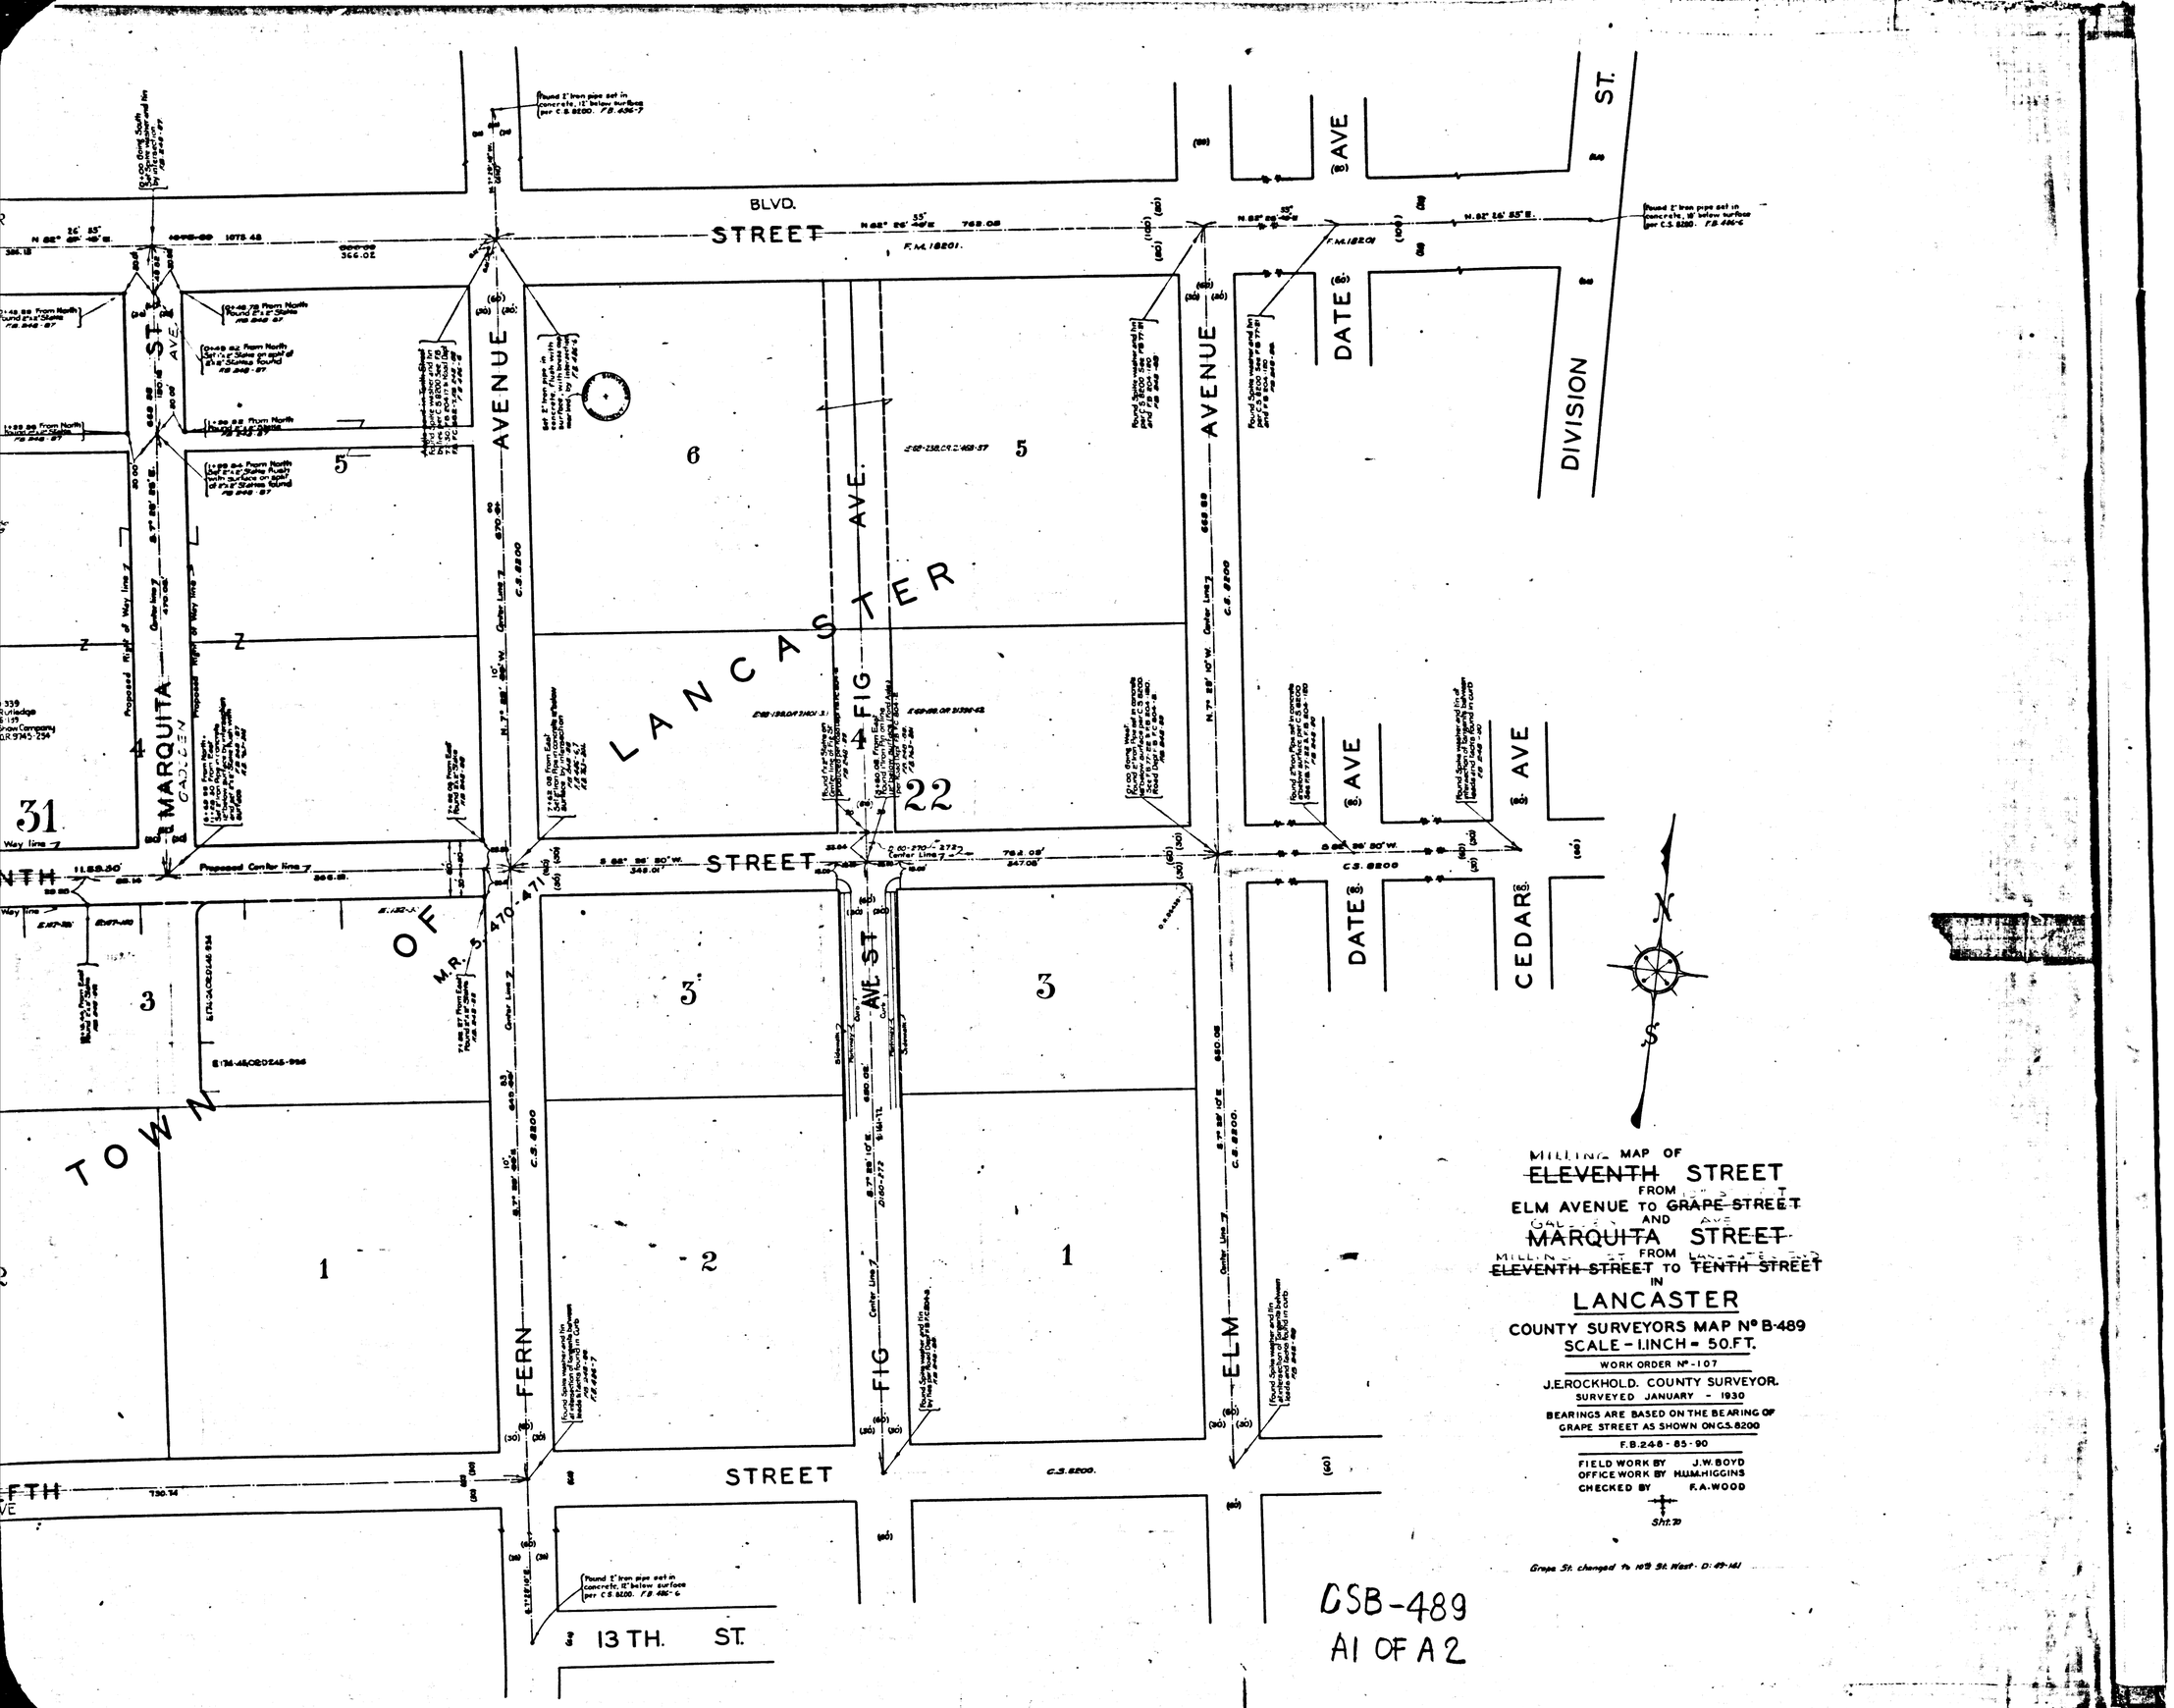

MILLING MAP OF
~~ELEVENTH~~ STREET
FROM
ELM AVENUE TO ~~GRAPE STREET~~
AND
~~MARQUITA~~ STREET
FROM
~~ELEVENTH STREET~~ TO ~~TENTH STREET~~
IN
LANCASTER

COUNTY SURVEYORS MAP Nº B-489
SCALE - 1.INCH = 50.FT.

WORK ORDER Nº-107

J.E.ROCKHOLD. COUNTY SURVEYOR.
SURVEYED JANUARY - 1930

BEARINGS ARE BASED ON THE BEARING OF GRAPE STREET AS SHOWN ON C.S.8200

F.B.248-85-90

FIELD WORK BY J.W.BOYD
OFFICE WORK BY H.U.M.HIGGINS
CHECKED BY F.A.WOOD

Sht. 70

Grape St. changed to 10th St. West - D: 49-141

CSB-489
A1 OF A2

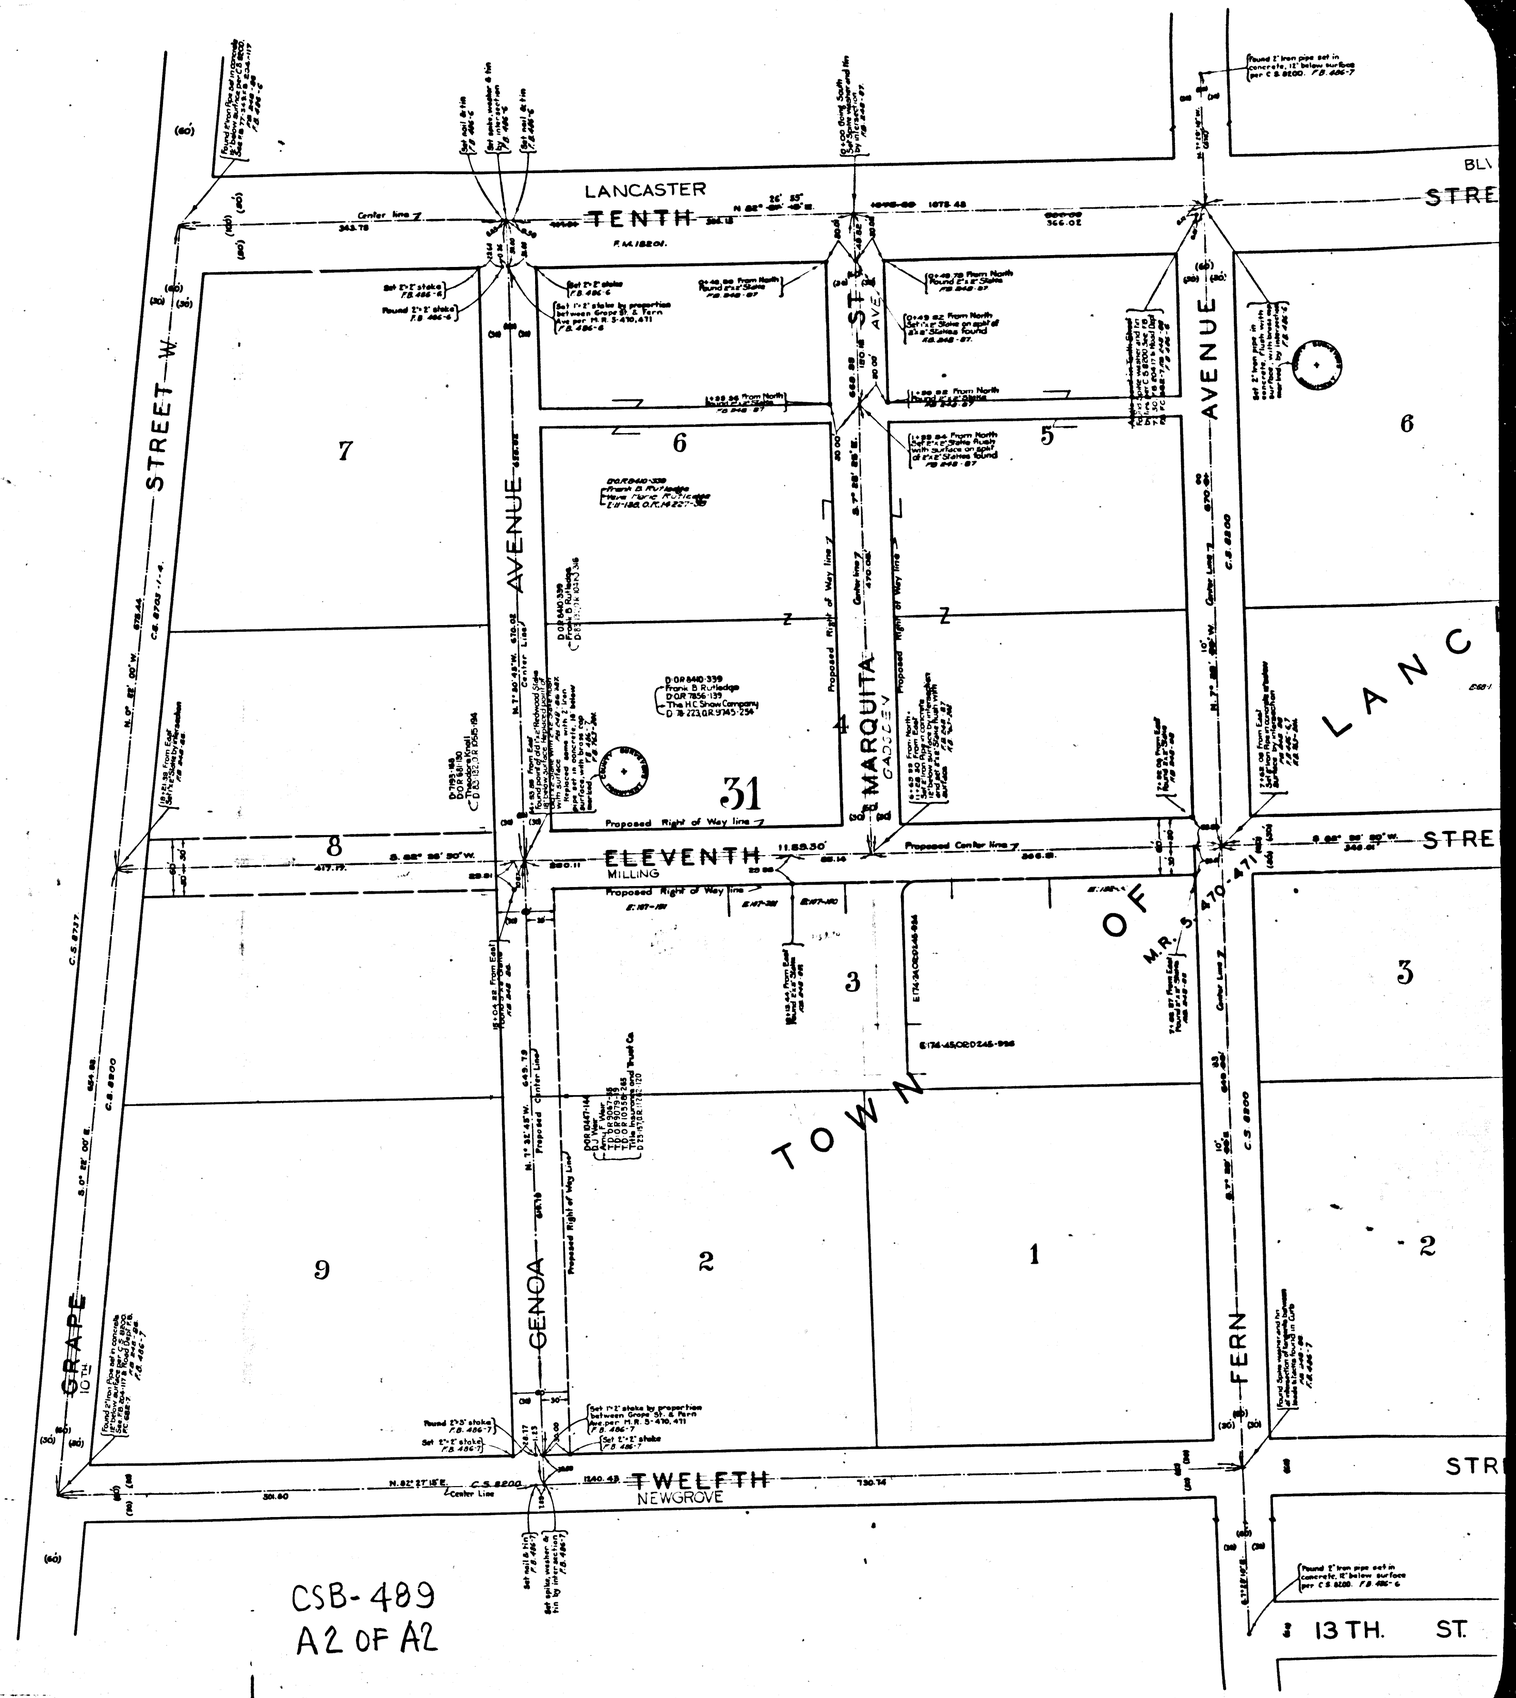

CSB-489
A2 OF A2