MAP OF TEMPLE AVENUE FROM BELLEVUE AVENUE TO HUDSON AVENUE

COUNTY SURVEYORS MAP Nº B-505

SHEET NO. 4 OF 4 SHEETS

SCALE - 1 INCH = 100 FT.

WORK ORDER NO. 786

J.E. ROCKHOLD COUNTY SURVEYOR

SURVEYED APRIL 1929-AUGUST 1930

SURVEYED UNDER INSTRUCTIONS OF THE BOARD OF SUPERVISORS PER ORDER DATED NOVEMBER 28, 1927

BEARINGS ARE BASED ON THE BEARING OF ARROYO AVE. PER C.S. B-426

F.B. 403-1-136

FIELD WORK BY..... L.D. MOORE
C.E. BRUNTY

OFFICE WORK BY... H.N. BRADSTREET
J.H. RICE
M.H. REYNOLDS

CHECKED BY..... R.W. STEWART

SH. 38

Revised, Dec. 1944 - U.S. Price.
Revised Jan. 14, 1959 - U.S. Price.
TRACTS ADDED APRIL, 1972 --- R-4-D.

Alignment Ely. of Azusa Avenue added on Marginal Map per J.E.C. Memo Jan. 18, 1971. JN 0618 15 By J.F.M. May, 1977.
Revised: April 19 / Nunge JN 3007.3

MARGINAL MAP.

SCALE:- 1 INCH = 100 FEET.

NOTE:- THE SOUTHERLY BOUNDARY OF TRACT Nº 3163, M.B. 32-74 & 75 WAS ESTABLISHED BY MONUMENTS FOUND IN JANUARY 1948.

NOTE:- THIS MARGINAL MAP WAS PLATTED JAN. 1948. SAID MARGINAL MAP WAS EXTENDED EASTERLY OF AZUSA MAY, 1977.

NOTE:- TEMPLE AVE. WESTERLY FROM ITS JUNCTION WITH PROPOSED ELLIOT AVE. WAS CHANGED FROM A MAJOR HIGHWAY TO A SECONDARY HIGHWAY BY THE MASTER PLAN OF HIGHWAYS AS ADOPTED FEB. 27, 1940 AND BY AMENDMENT Nº 68 THERETO, ADOPTED JULY 26, 1946.

NOTE: FOR THE ALIGNMENT OF TEMPLE AVENUE AS A SECONDARY HIGHWAY AS PROPOSED ON THE MASTER PLAN OF HIGHWAYS CONTACT CITY OF WEST COVINA.

CSB-505-4
A1 OF A4

COUNTY SURVEYORS MAP Nº B-505 SHEET 4 OF 4 SHEETS

(ROAD) AVENUE

PUENTE

LA

M.R. 4-259

P. 1-43, 44

D.M. 108-586

CHARLES WILLIAM ROWLAND

100.40 ACRES

C.F. 93

TOR. C. U.-33227

RANCHO

CHARLES WILLIAM ROWLAND

PORTION OF 131.22 ACRES

C.F. 93

M.R. 4-259

P. 1-43, 44

O.R. D7282-536

TRACT 24507

TRACT

TRACT 24827

TRACT

TRACT

TRACT NO. 3163

M.B. 32-74, 75

ARVID

RANLETT

TRANDALE

RUTHCREST

ELDFORD

PRIORE AVE.

HELMSDALE

BRIGITA AVE.

DIFFORD LANE

VALINDA AVE.

BASKIN AVE.

IRONTON DR.

ENGLE PL.

CADROW AVE.

GLENHOPE

BANDON

MADINDA

ROYALE LANE

WING

LANE

AVE.

PL.

DR.

Proposed Right of Way Line

Proposed Center Line

Proposed Right of Way Line Per C.S.B.-1050-1

C.S.B.-39

C.S.B.-1050-1

Westerly Line Tract No. 3163, M.B. 32-74, 75

Northerly Line of Charles William Rowlands 100.40 Ac. Per C.F. 93

Easterly Line Charles William Rowland's 100.40 Acres, C.F. 93

Westerly Line Lot 1, Tract No. 3163, M.B. 32-74, 75

Southerly Boundary of Tract No. 3163, M.B. 32-74, 75

N 85°05'30" W. 2024.88

S 85°05'30" E. 2819.45

Found 1" iron pipe, 6" above surface at intersection of fences, No. plug nor tack, 0.1' East of center - Rec. F.B. 403-10, 12, 97, P.B. 117-8-196

Found 1" iron pipe, 24" below surface, Tor. Tract No. 3163, M.B. 32-74, 75, Stamped "LS 5132", Below Flush with surface F.B. 403-10, 12, 97

Found 1" iron pipe per Tract No. 3163, M.B. 32-74, 75 F.B. 403-10, 12, 97

Found 2" iron pipe per Tract No. 3163, M.B. 32-74, 75 Tag and Tack F.B. 403-10, 12, 97, P.B. 117-8-196

Found 1" iron pipe, 0.4' above surface, Tag illegible

Found 1" iron pipe, 0.4' above surface, Tag illegible

Found 1" iron pipe, 0.4' above surface, Tag illegible

TRACT Nº 10785.
M.B. 185-44

SIERRA VISTA BLVD.
SIERRA VISTA AVENUE
SIERRA VISTA CT.
HUDSON AVE.
MENTZ AVE.
FOURTH ST.
FIFTH ST.
DEL VALLE STREET
COUNTY (AMAR) ELLIOT STREET
(ROAD) AVENUE
PUENTE
TEMPLE AVE.
MONTANA AVE.
VICTORIA AVE.
HILL
ALLEY
COURT
CAMBAY ST.
AILERON AVE.
LARIMORE AVE.
OCALA AVE.
LANNYS AVE.
PEGGY AVE.
GREYCLIFF AVE.
VIRGINIA AVE.
DIAGONAL
EDGEWOOD DR.

TRACT NO. 26529
M.B. 1194, M.B. 18-6,7

TRACT NO. 13866
M.B. 295-3 & 4

TRACT NO. 11273
M.B. 201-10&11

TRACT NO. 19348
M.B. 398-32

TRACT NO. 8521
M.B. 138-3

TRACT NO. 6040
M.B. 80-35

TRACT NO. 6848
M.B. 88-19

TRACT NO. 13364
M.B. 185-67

TRACT NO. 15340
M.B. 398-15

TRACT NO. 8511
M.B. 138-2

TRACT NO. 6890
M.B. 88-19

TRACT NO. 8521
M.B. 138-2

TRACT NO. 423
M.B. 15-142,143.

TRACT NO. 424
M.B. 15-142,143.

TRACT NO. 606.

TRACT NO. 590







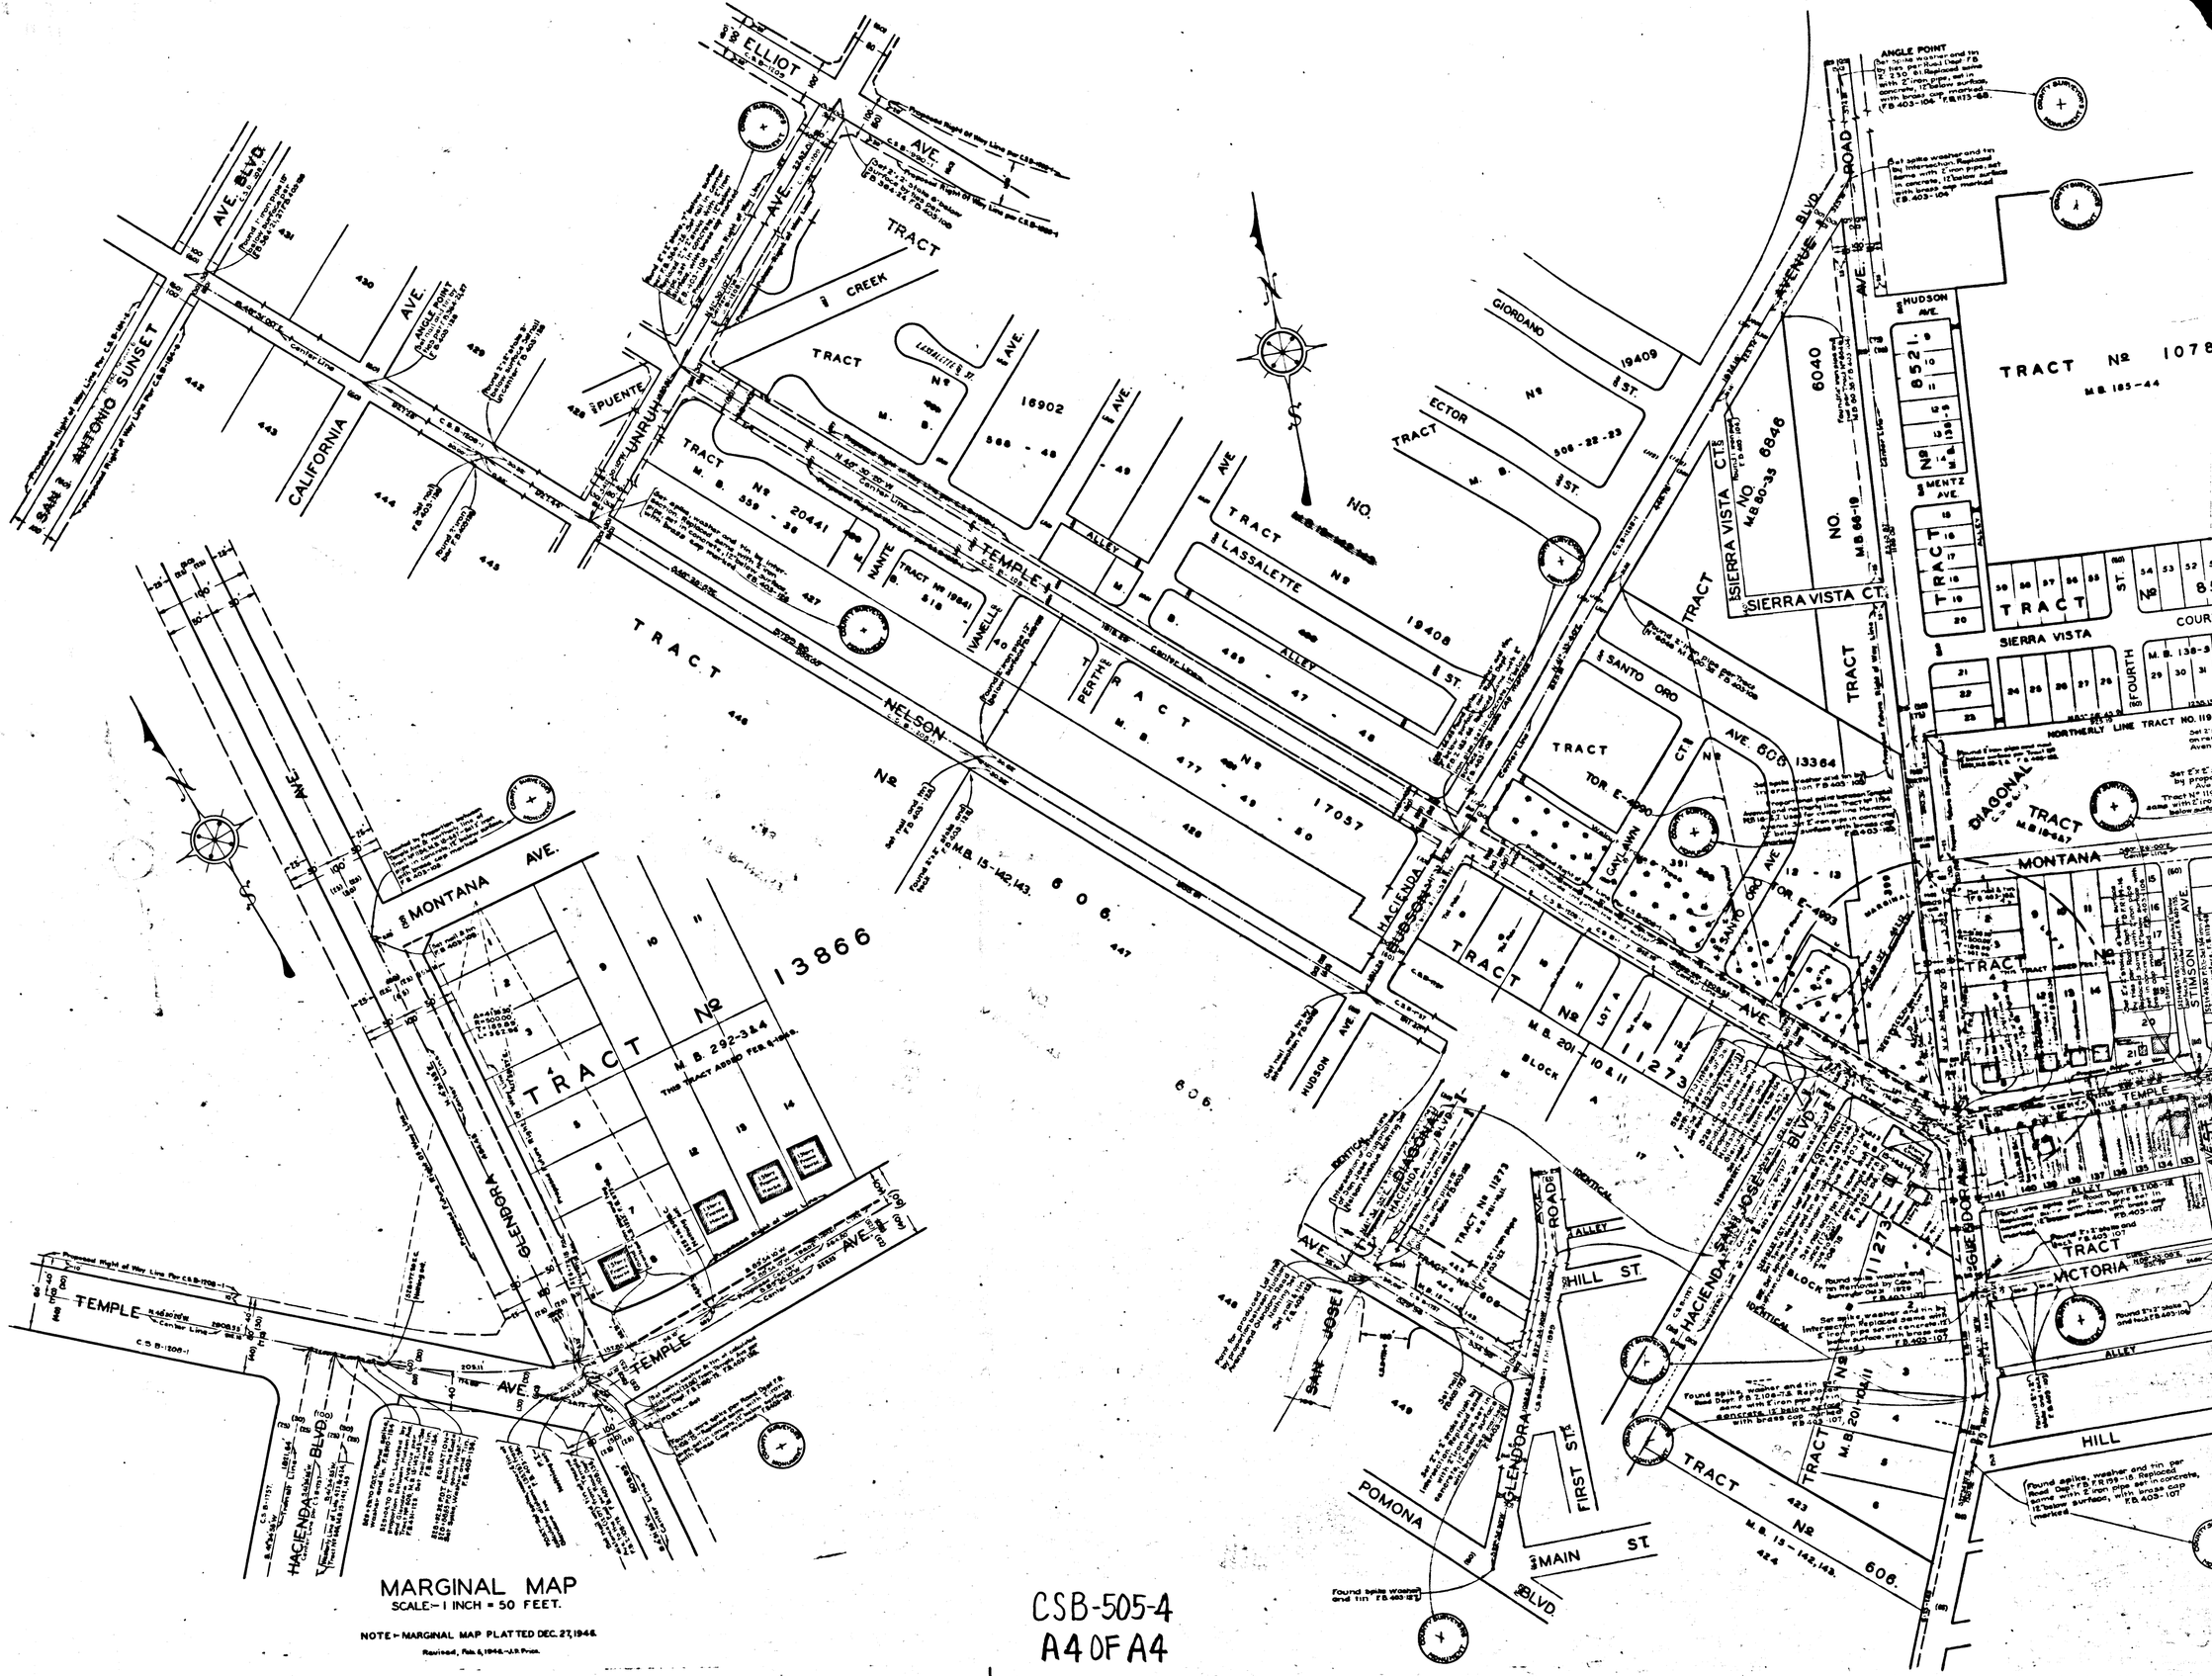

MARGINAL MAP

SCALE:- 1 INCH = 50 FEET.

NOTE:- MARGINAL MAP PLATTED DEC. 27, 1946.

Revised, Feb. 6, 1946.-J.R. Prim.

CSB-505-4

A4 OF A4