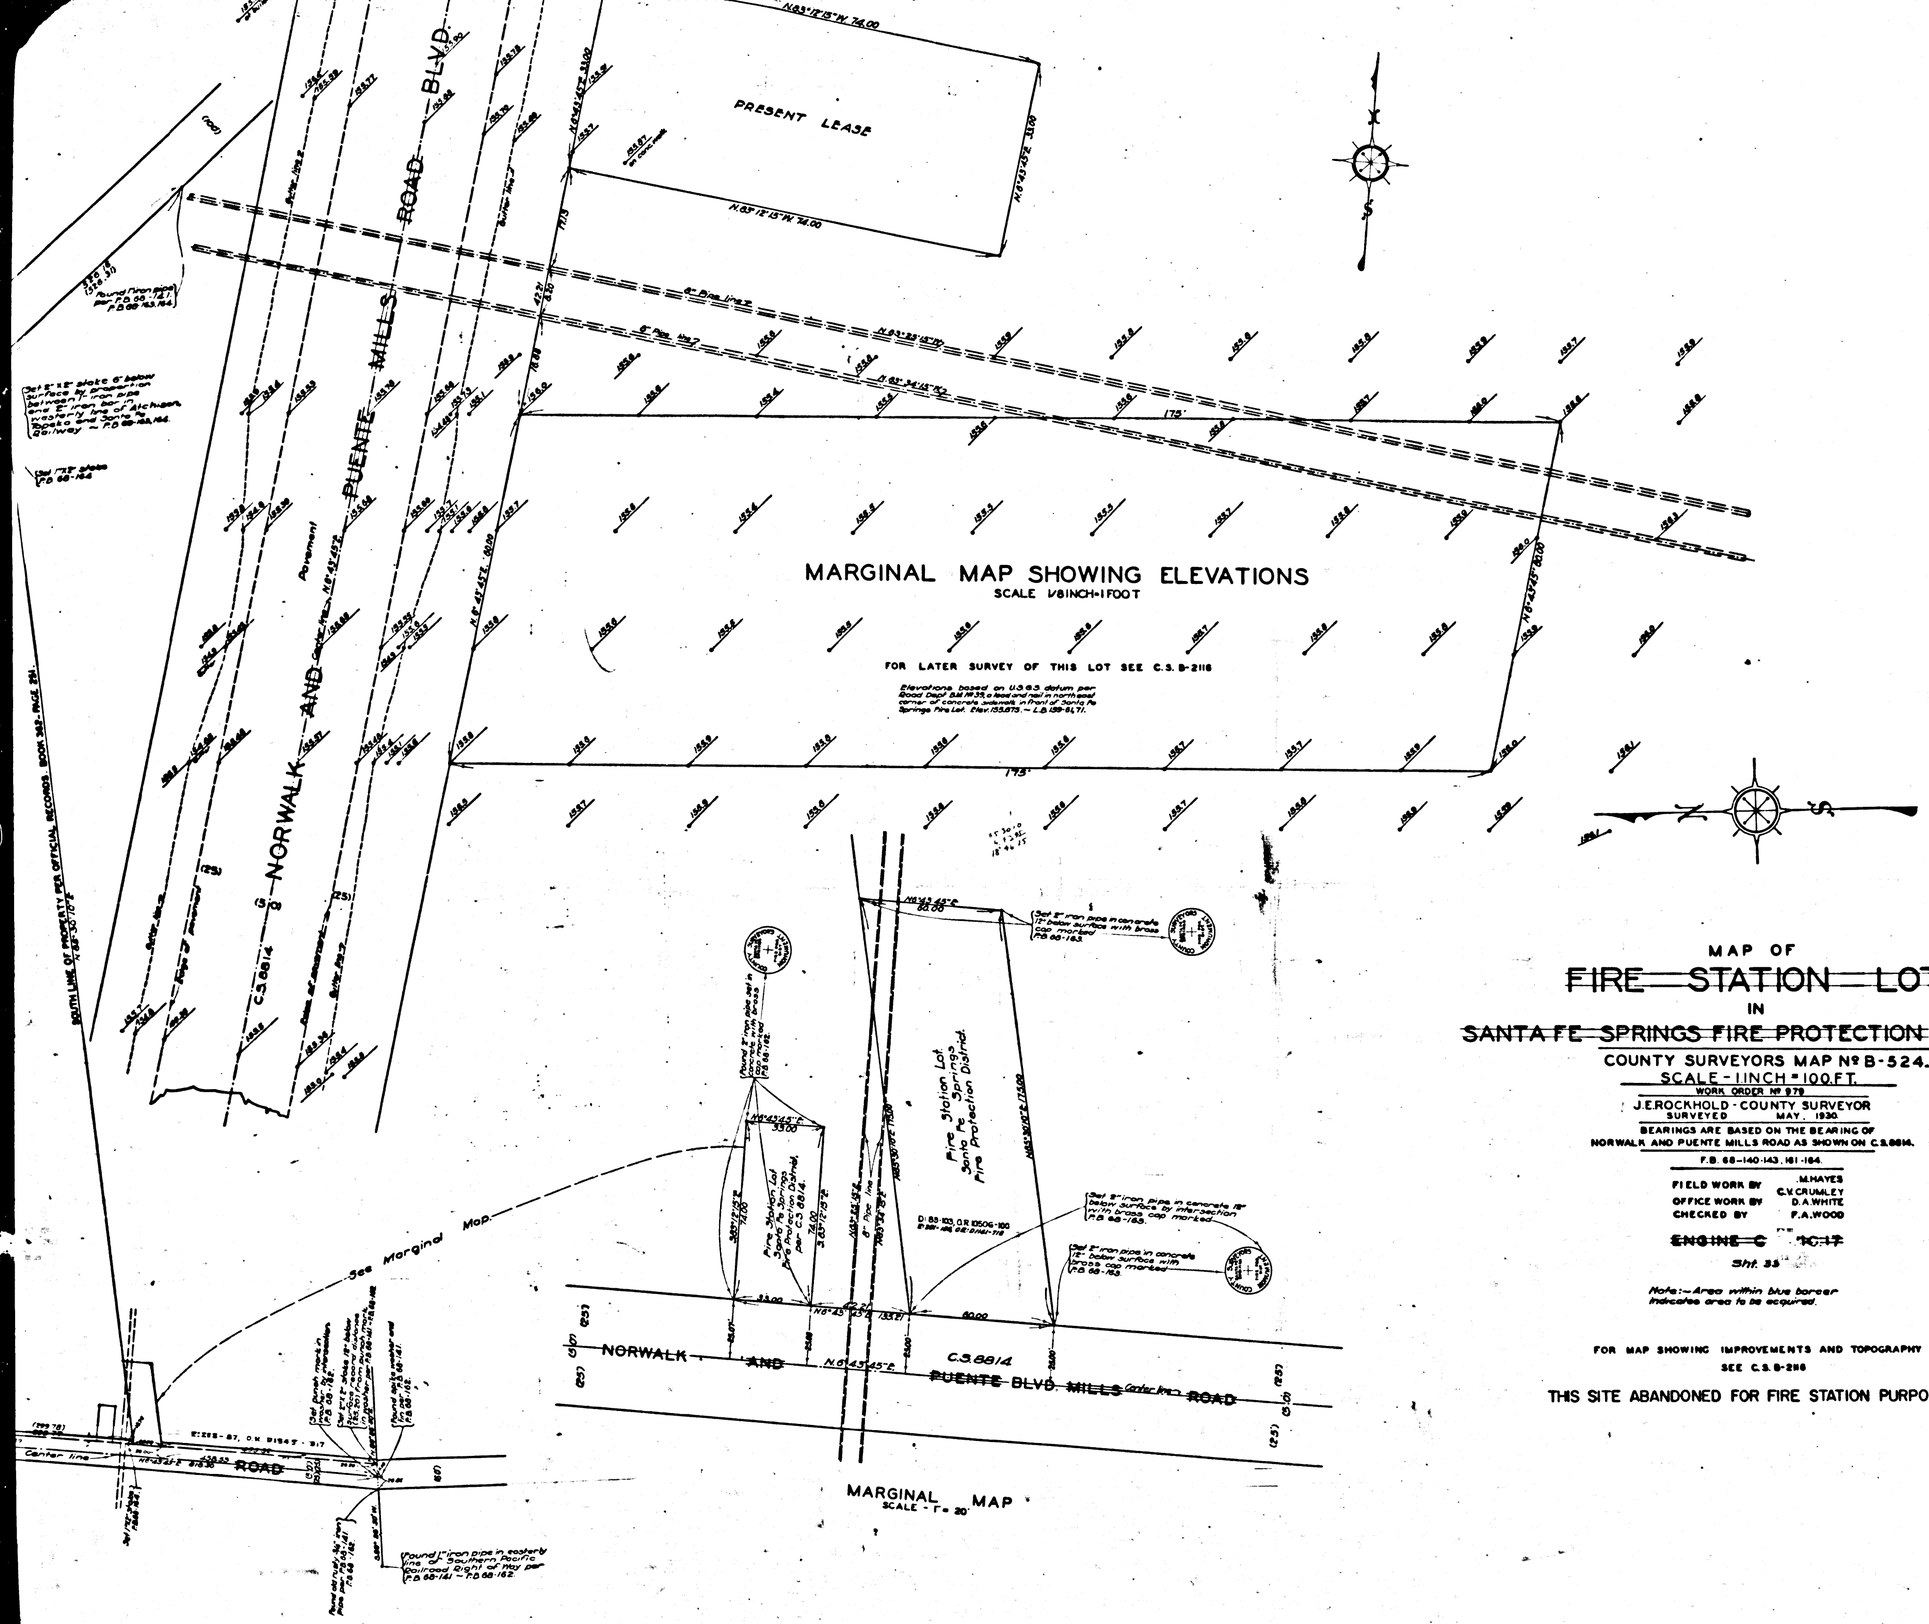

MAP OF

~~FIRE STATION LOT~~

IN

~~SANTA FE SPRINGS FIRE PROTECTION DISTRICT~~

COUNTY SURVEYORS MAP Nº B-524.

SCALE - 1 INCH = 100 FT.

WORK ORDER Nº 979

J.E. ROCKHOLD - COUNTY SURVEYOR

SURVEYED MAY, 1930.

BEARINGS ARE BASED ON THE BEARING OF NORWALK AND PUENTE MILLS ROAD AS SHOWN ON C.S.8814.

F.B. 68-140-143, 161-164.

FIELD WORK BY	M. HAYES
	C.V. CRUMLEY
OFFICE WORK BY	D.A. WHITE
CHECKED BY	F.A. WOOD

~~ENGINE C~~ ~~10-17~~

Sht. 35

Note:—Area within blue border indicates area to be acquired.

FOR MAP SHOWING IMPROVEMENTS AND TOPOGRAPHY SEE C.S. B-2116

THIS SITE ABANDONED FOR FIRE STATION PURPOSES

CSB-524
A1 OF A2

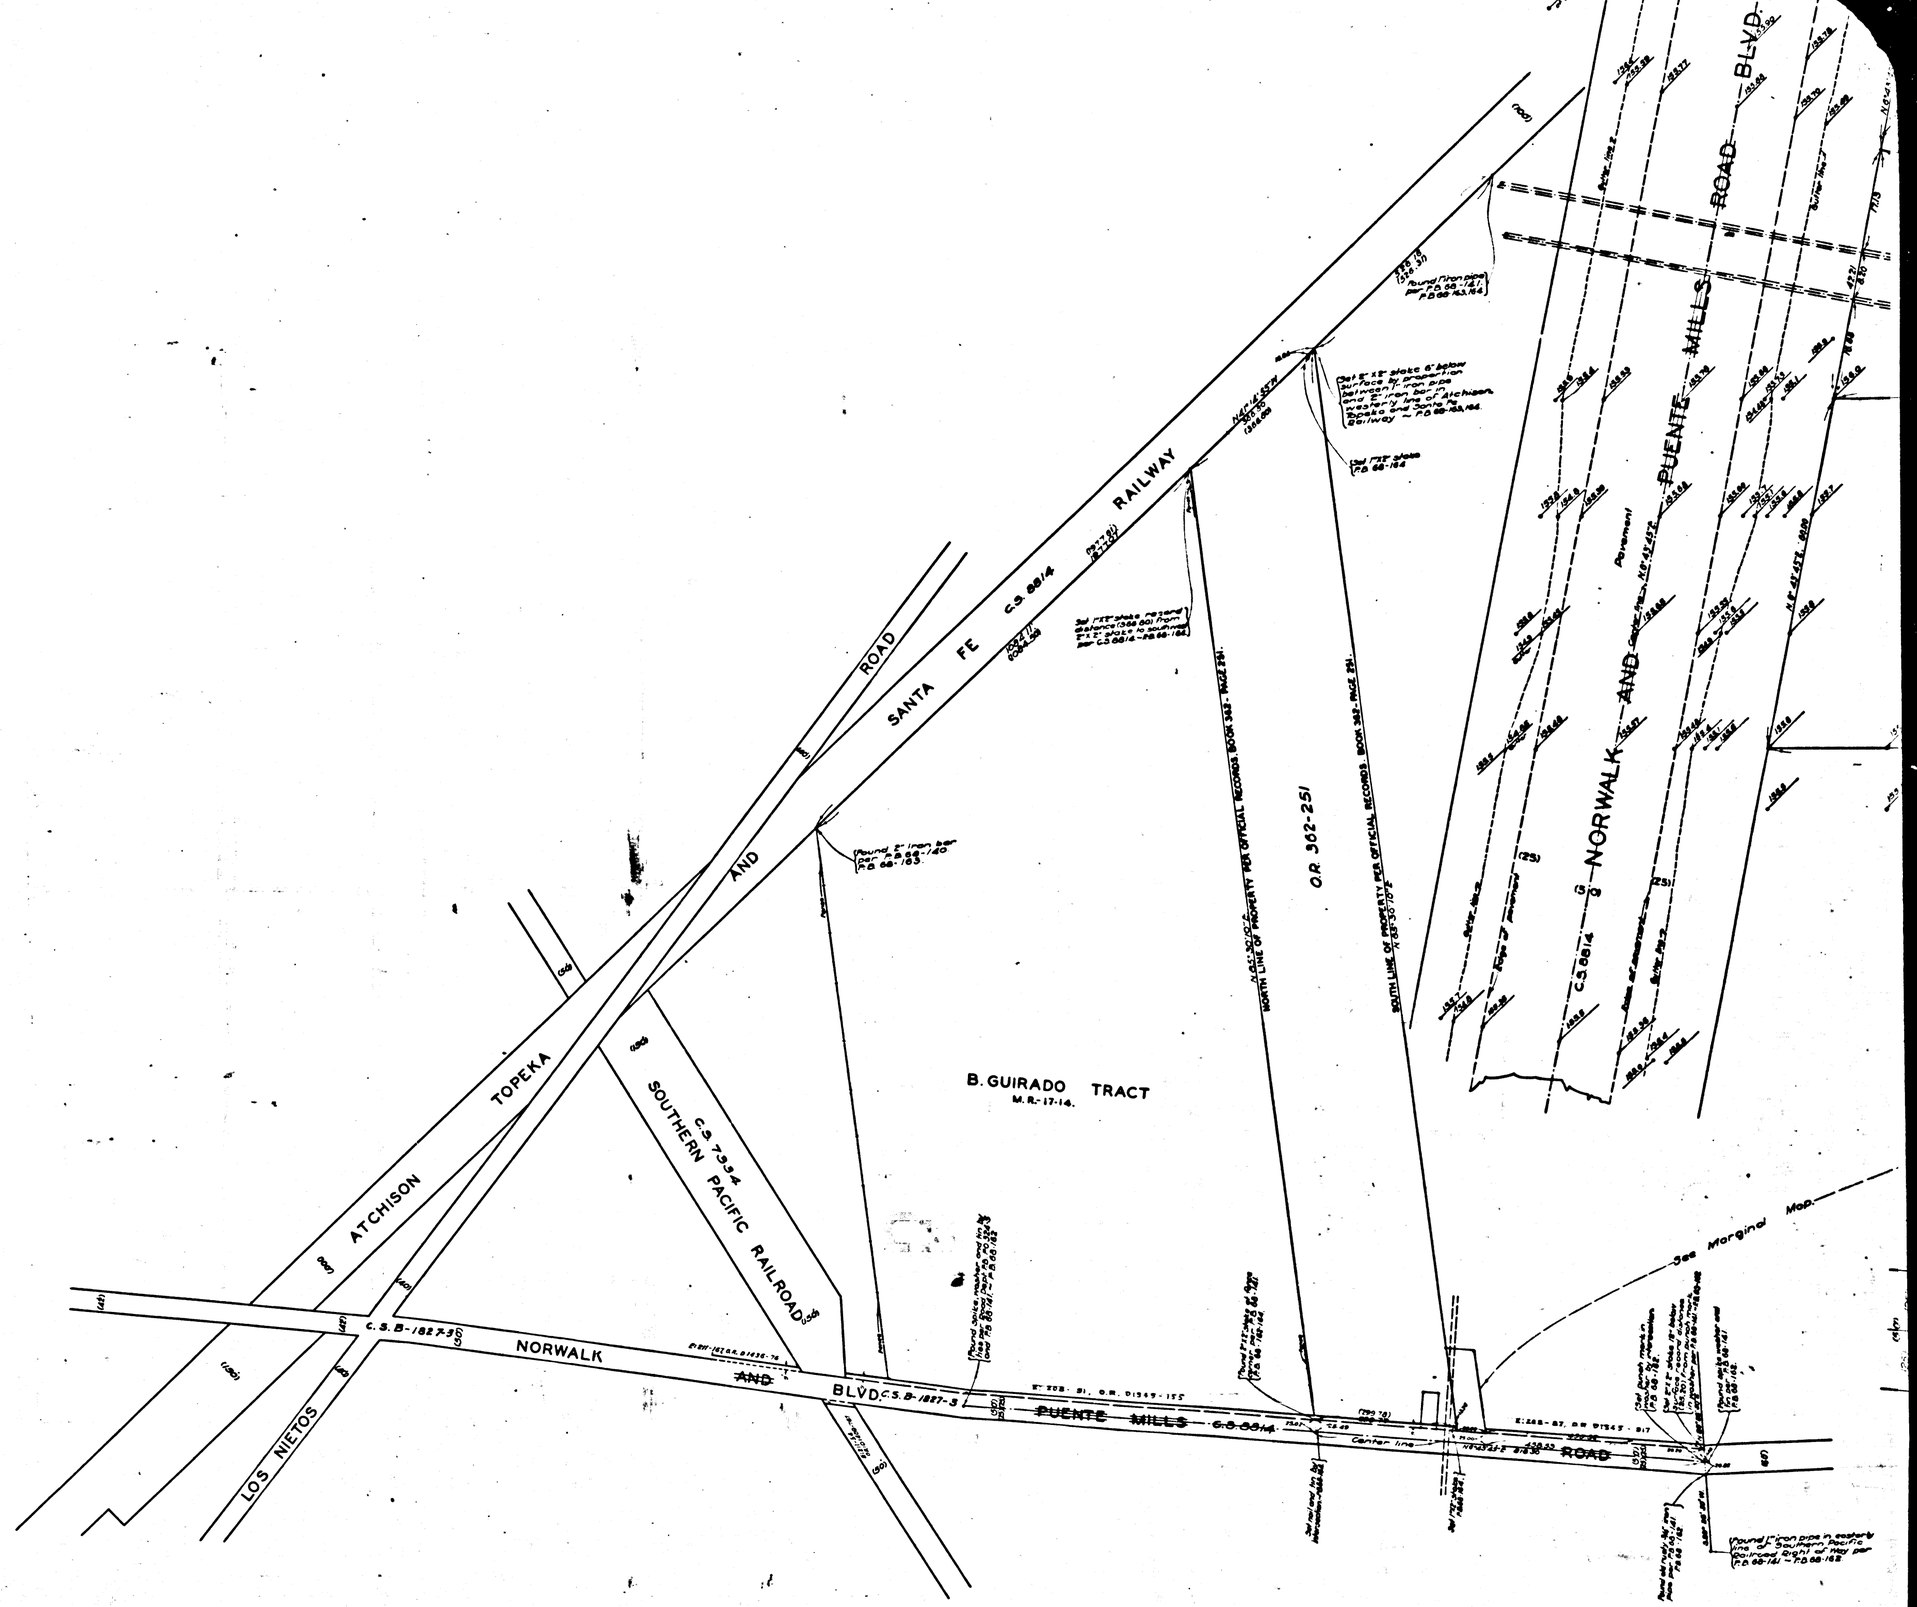

CSB-524
A2 OF A2