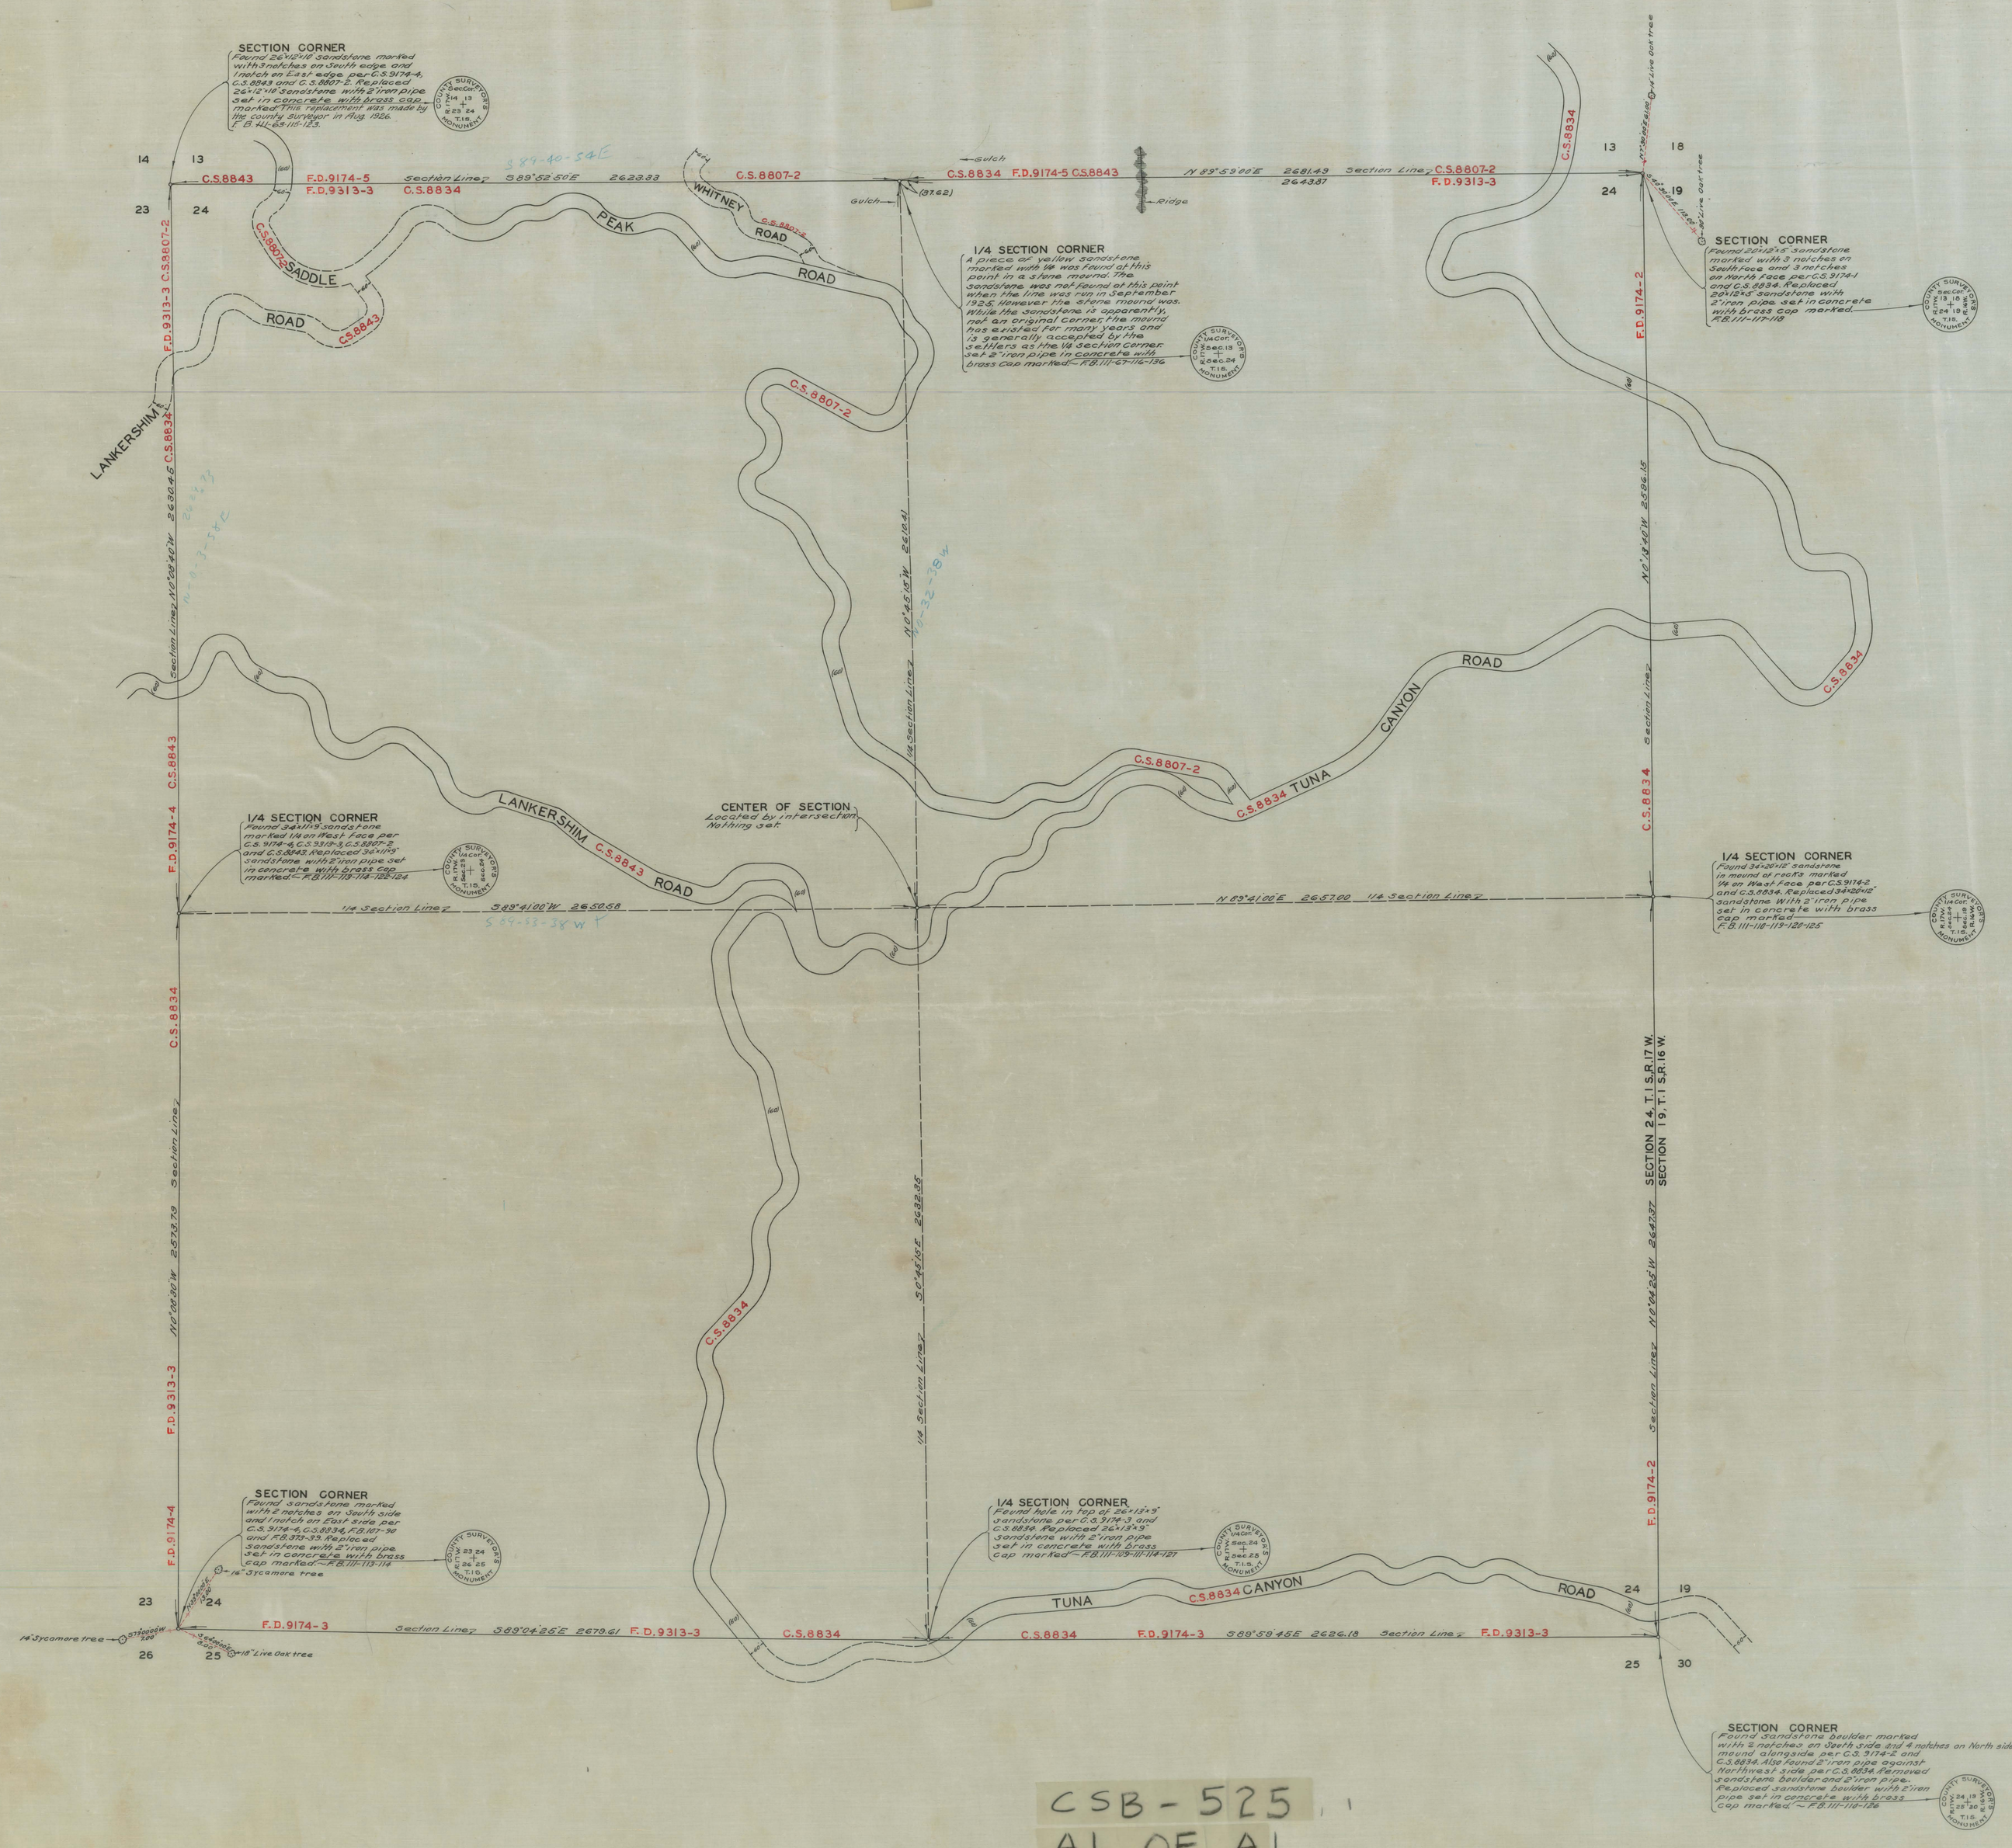

MAP OF

SECTION 24, T. 1 S., R. 17 W. S.B.M.

COUNTY SURVEYORS MAP No. B-525
SCALE - 1 INCH = 200 FT.

WORK ORDER No. 523

J.E. ROCKHOLD - COUNTY SURVEYOR
SURVEYED AUG. TO OCT. 1929

SURVEYED UNDER INSTRUCTIONS OF THE BOARD OF SUPERVISORS PER ORDER DATED DECEMBER 19, 1925.
BEARINGS ARE BASED ON THE BEARING OF THE WESTERLY LINE OF THE NORTHWEST 1/4, SECTION 24, T. 1 S., R. 17 W. PER C.S.8843

F.B. 111-106-136

FIELD WORK BY A. BRACKETT
" " " F.C. HOWARD
OFFICE WORK BY BERT McATEE
CHECKED BY D.M. FINLEY

Sht. 89

CSB-525
A1 OF A1