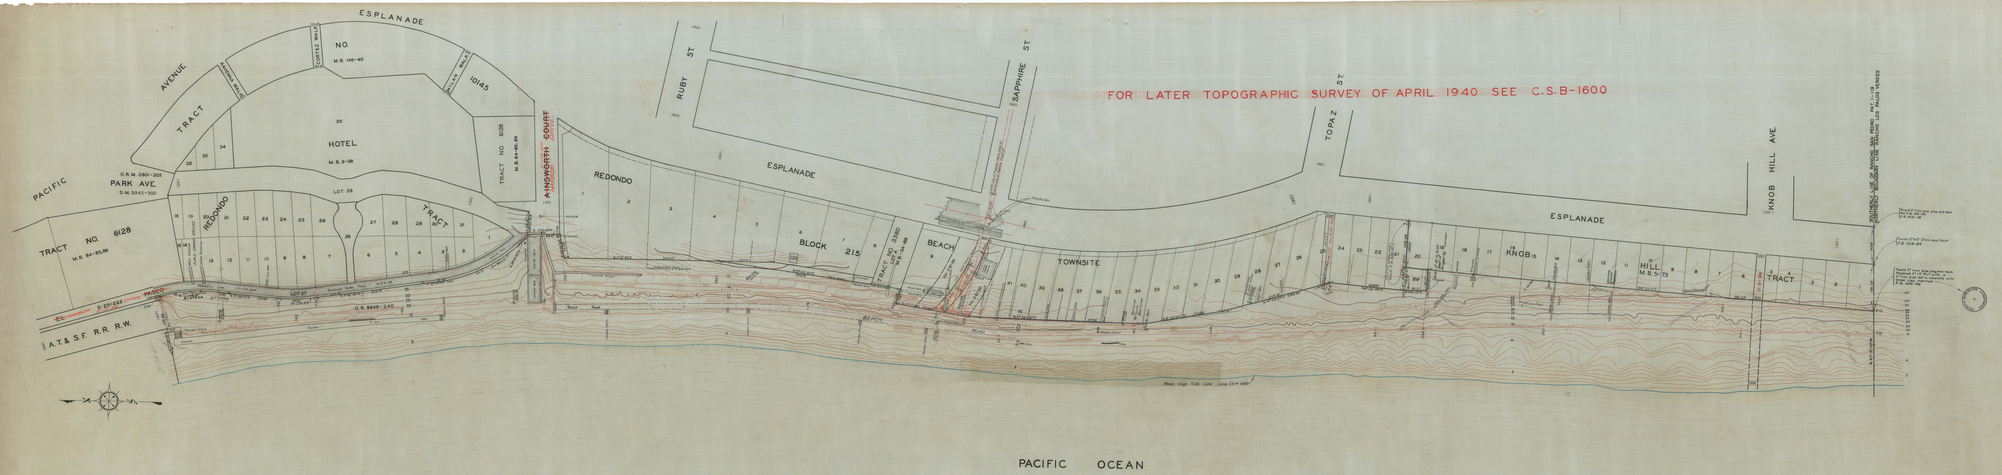

TOPOGRAPHIC MAP OF

REDONDO BEACH PARK

FROM

A POINT SOUTH OF PIER AVENUE

TO

NORTHERLY BOUNDARY OF RANCHO LOS PALOS VERDES

COUNTY SURVEYORS MAP Nº B-532

SHEET Nº 2 OF 2 SHEETS

SCALE 1 INCH = 50 FT

WORK ORDER Nº 881

J.E. ROCKHOLD - COUNTY SURVEYOR

SURVEYED JUNE 1930

SURVEYED UNDER INSTRUCTIONS OF THE BOARD OF SUPERVISORS PER ORDER DATED MAY 26 1930

BEARINGS ARE BASED ON THE BEARING OF THE SOUTHERLY LINE OF KNOB HILL TRACT M.B. 5-73

PLANE TABLE SURVEY

FIELD WORK BY..... E.E. WALSH

TRACED BY..... H.H. REYNOLDS

CHECKED BY..... W.J. LUCAS

FOR SURVEY OF PROPERTY LINES SEE C.S.B-532-1

BOUNDARY OF PARK SHOWN WITHIN BLUE BORDER

FOR LATER TOPOGRAPHIC SURVEY SEE C.S.B-1600