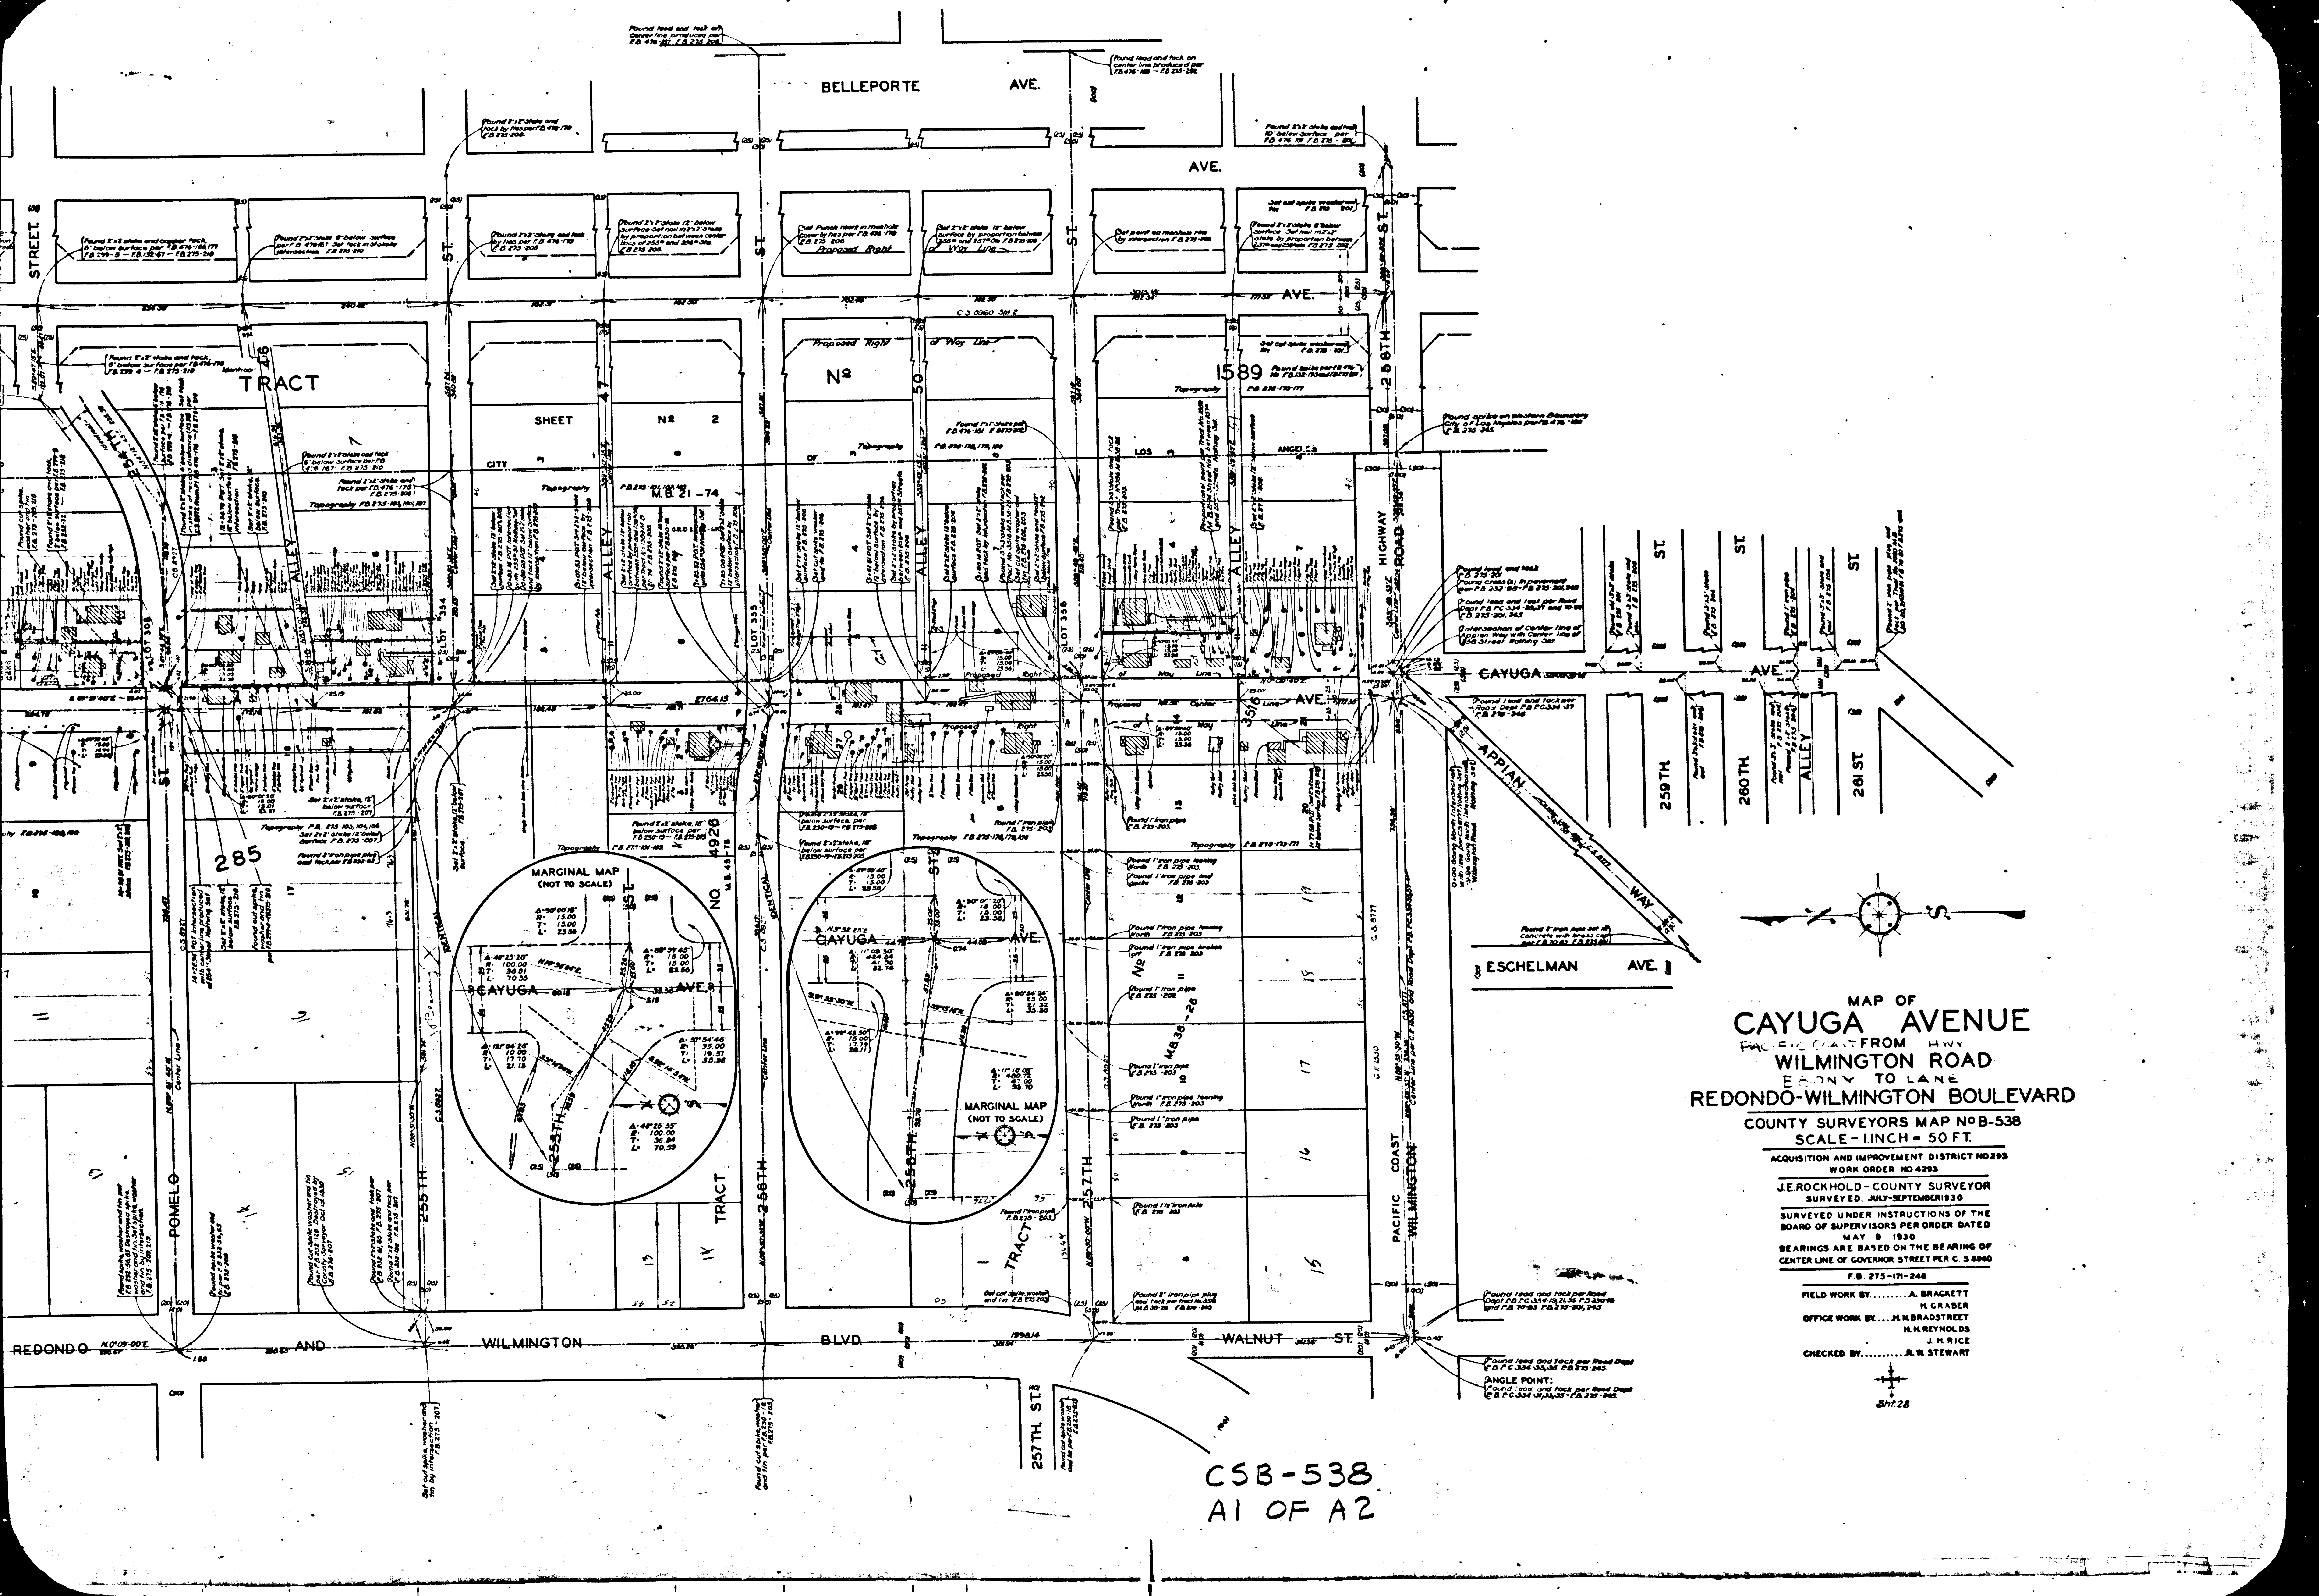
BELLEPORTE AVE.
AVE.
STREET
ST.
TRACT
No 4 6
SHEET No 2
CITY OF LOS ANGELES
M.B. 21 - 74
No 5 0
1589
47
ALLEY
LOT 308
LOT 354
LOT 355
LOT 356
268TH ST.
HIGHWAY
ROAD
CAYUGA AVE.
Proposed Right of Way Line
Proposed Center Line
Topography
285
TRACT No 4926
M.B. 45-78
No 3516
M.B. 38-26
MARGINAL MAP
(NOT TO SCALE)
CAYUGA AVE.
255TH
256TH
257TH
257TH ST.
POMELO
TRACT
IDENTICAL
PACIFIC COAST
WILMINGTON
APPIAN WAY
ESCHELMAN AVE.
259TH ST.
260TH ST.
261 ST
ALLEY
REDONDO AND WILMINGTON BLVD.
WALNUT ST.
ANGLE POINT:
MAP OF
CAYUGA AVENUE
PACIFIC COAST FROM HWY
WILMINGTON ROAD
EBONY TO LANE
REDONDO-WILMINGTON BOULEVARD
COUNTY SURVEYORS MAP No B-538
SCALE - 1 INCH = 50 FT.
ACQUISITION AND IMPROVEMENT DISTRICT NO 293
WORK ORDER NO 4293
J.E. ROCKHOLD - COUNTY SURVEYOR
SURVEYED. JULY-SEPTEMBER 1930
SURVEYED UNDER INSTRUCTIONS OF THE
BOARD OF SUPERVISORS PER ORDER DATED
MAY 9 1930
BEARINGS ARE BASED ON THE BEARING OF
CENTER LINE OF GOVERNOR STREET PER C. S. 8960
F. B. 275-171-246
FIELD WORK BY.........A. BRACKETT
H. GRABER
OFFICE WORK BY.... H. H. BRADSTREET
H. H. REYNOLDS
J. H. RICE
CHECKED BY..........R. W. STEWART
Sht. 28
CSB-538
A1 OF A2

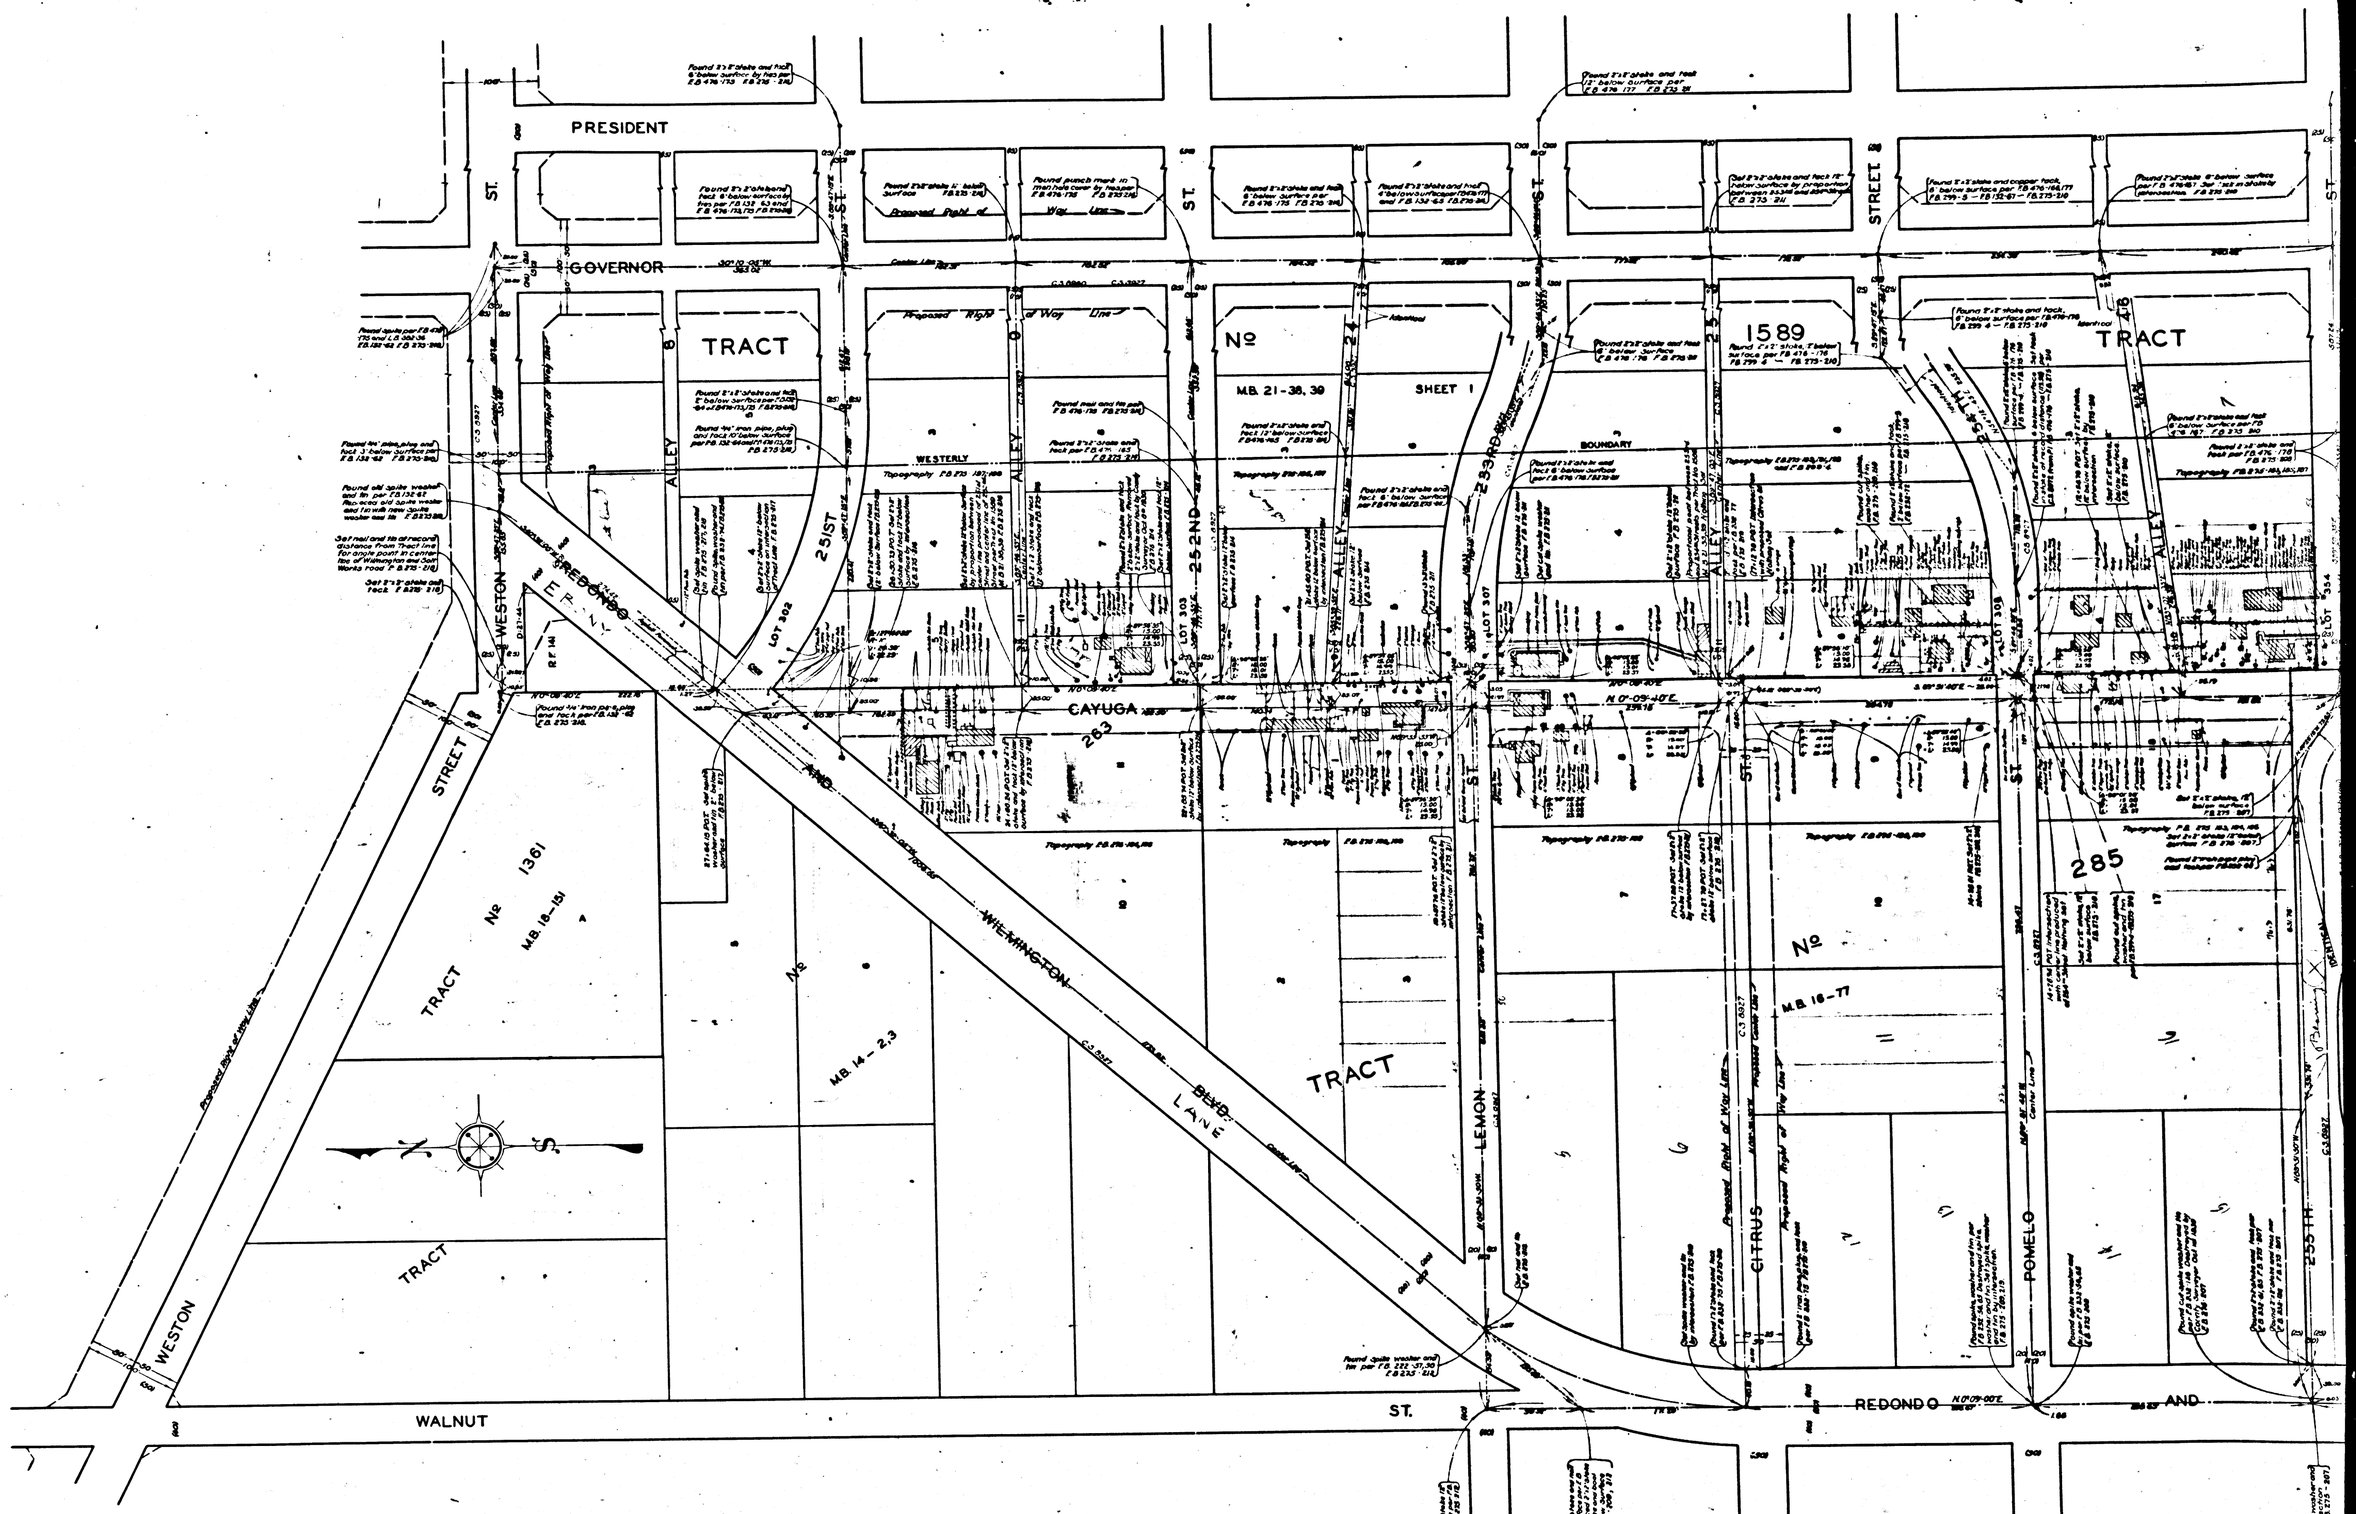

CSB-538
A2 OF A2