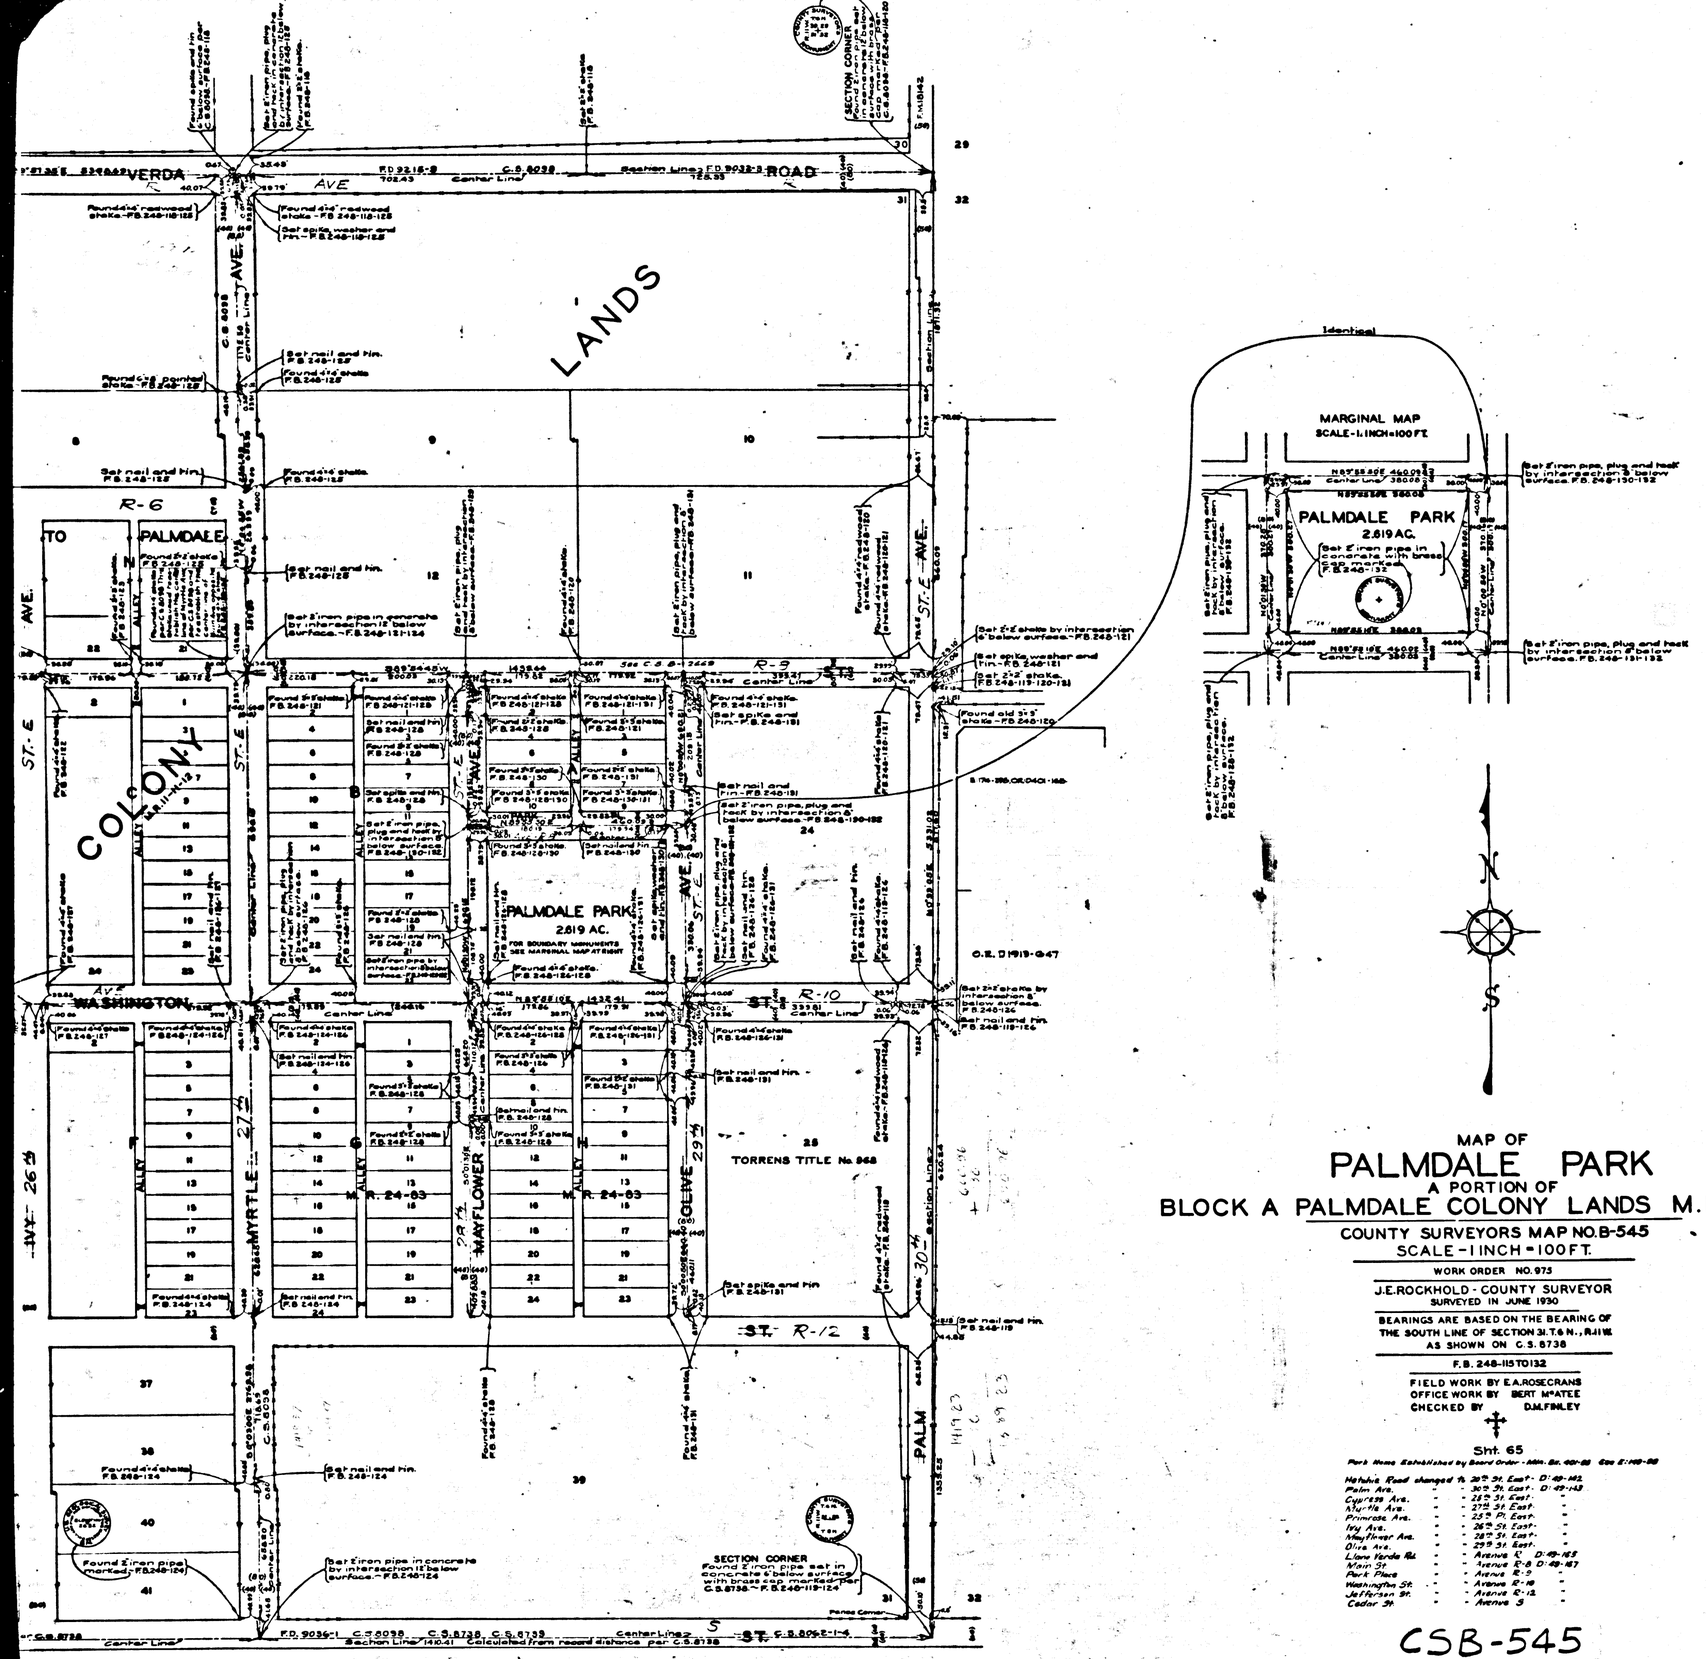

MAP OF

PALMDALE PARK

A PORTION OF

BLOCK A PALMDALE COLONY LANDS M.R.11-11-12

COUNTY SURVEYORS MAP NO. B-545

SCALE - 1 INCH = 100 FT.

WORK ORDER NO. 975

J.E. ROCKHOLD - COUNTY SURVEYOR
SURVEYED IN JUNE 1930

BEARINGS ARE BASED ON THE BEARING OF THE SOUTH LINE OF SECTION 31. T.6 N., R.11 W. AS SHOWN ON C.S. 8738

F.B. 248-115 TO 132

FIELD WORK BY E.A. ROSECRANS
OFFICE WORK BY BERT McATEE
CHECKED BY D.M. FINLEY

Sht. 65

Park Name Established by Board Order - Min. Bk. 401-88 Eco E:149-88

Hetchie Road changed to	20th St. East	D:49-142	
Palm Ave.	-	30th St. East	D:49-143
Cypress Ave.	-	26th St. East	-
Myrtle Ave.	-	27th St. East	-
Primrose Ave.	-	25th Pl. East	-
Ivy Ave.	-	26th St. East	-
Mayflower Ave.	-	28th St. East	-
Olive Ave.	-	29th St. East	-
Llano Verde Rd.	-	Avenue R	D:49-165
Main St.	-	Avenue R-8	D:49-167
Park Place	-	Avenue R-9	-
Washington St.	-	Avenue R-10	-
Jefferson St.	-	Avenue R-12	-
Cedar St.	-	Avenue S	-

CSB-545
A1 OF A2

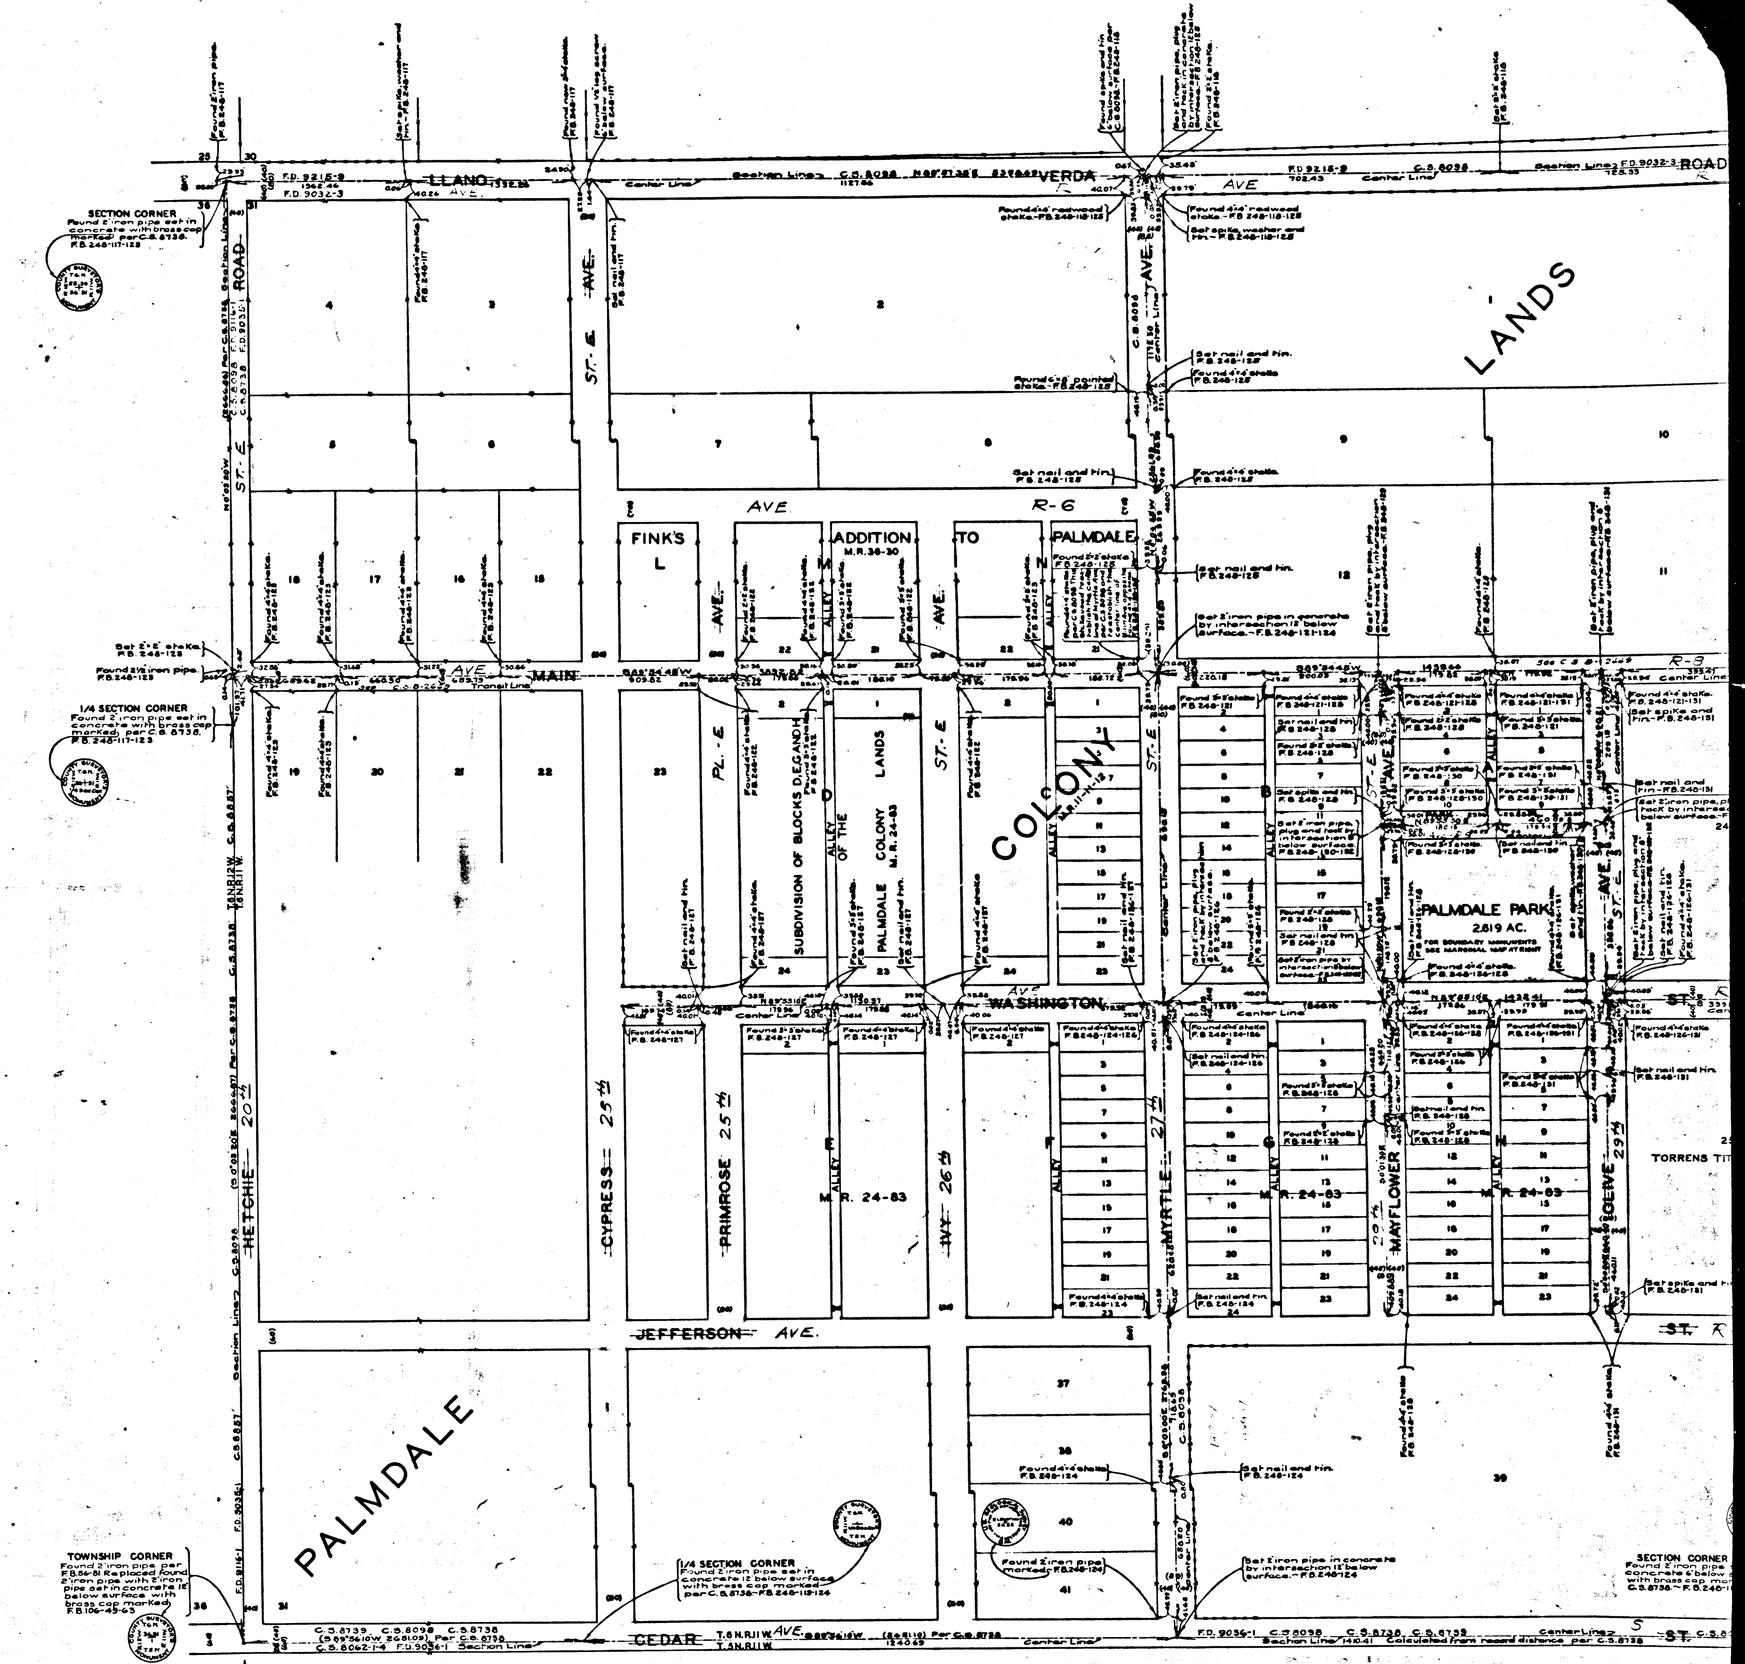

CSB-545
A2 OF A2