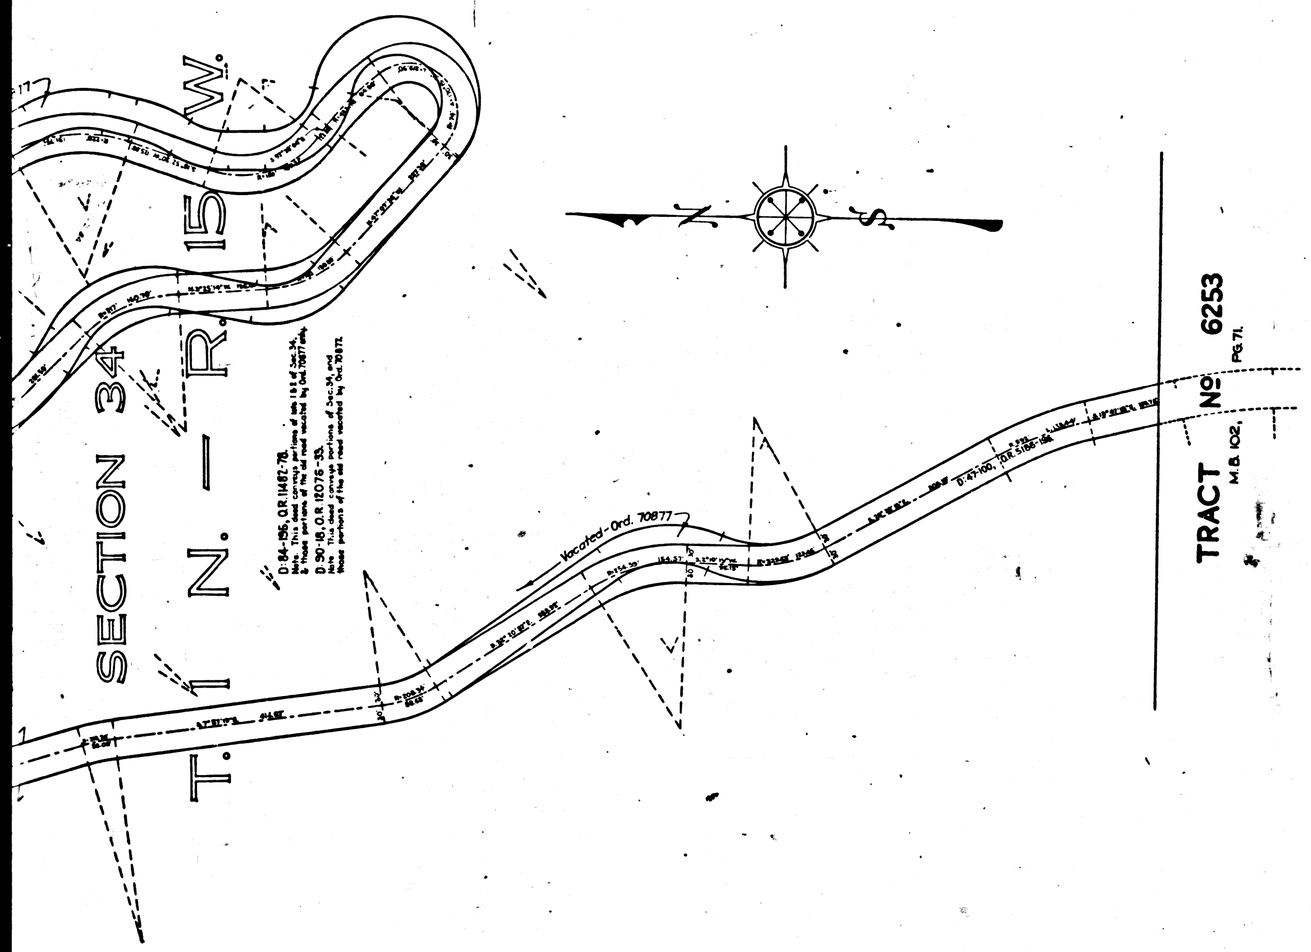

MAP OF
BENEDICT CANYON DR.
BETWEEN
SWLY. LINE OF MULHOLLAND HIGHWAY
AND
NLY. LINE OF TRACT NO. 6253, M.B. 102-71.

PLATTED BY COUNTY SURVEYOR FROM DEEDS
AND FROM DATA TAKEN FROM L.A. CITY ENGR'S R/W MAP NO. 3204-B
E. POGGIONE - DRAFTSMAN
APRIL — 1932

SCALE:- 1 INCH = 100 FEET

Sht 55
Sht 58

CSB-577
A1 OF A2

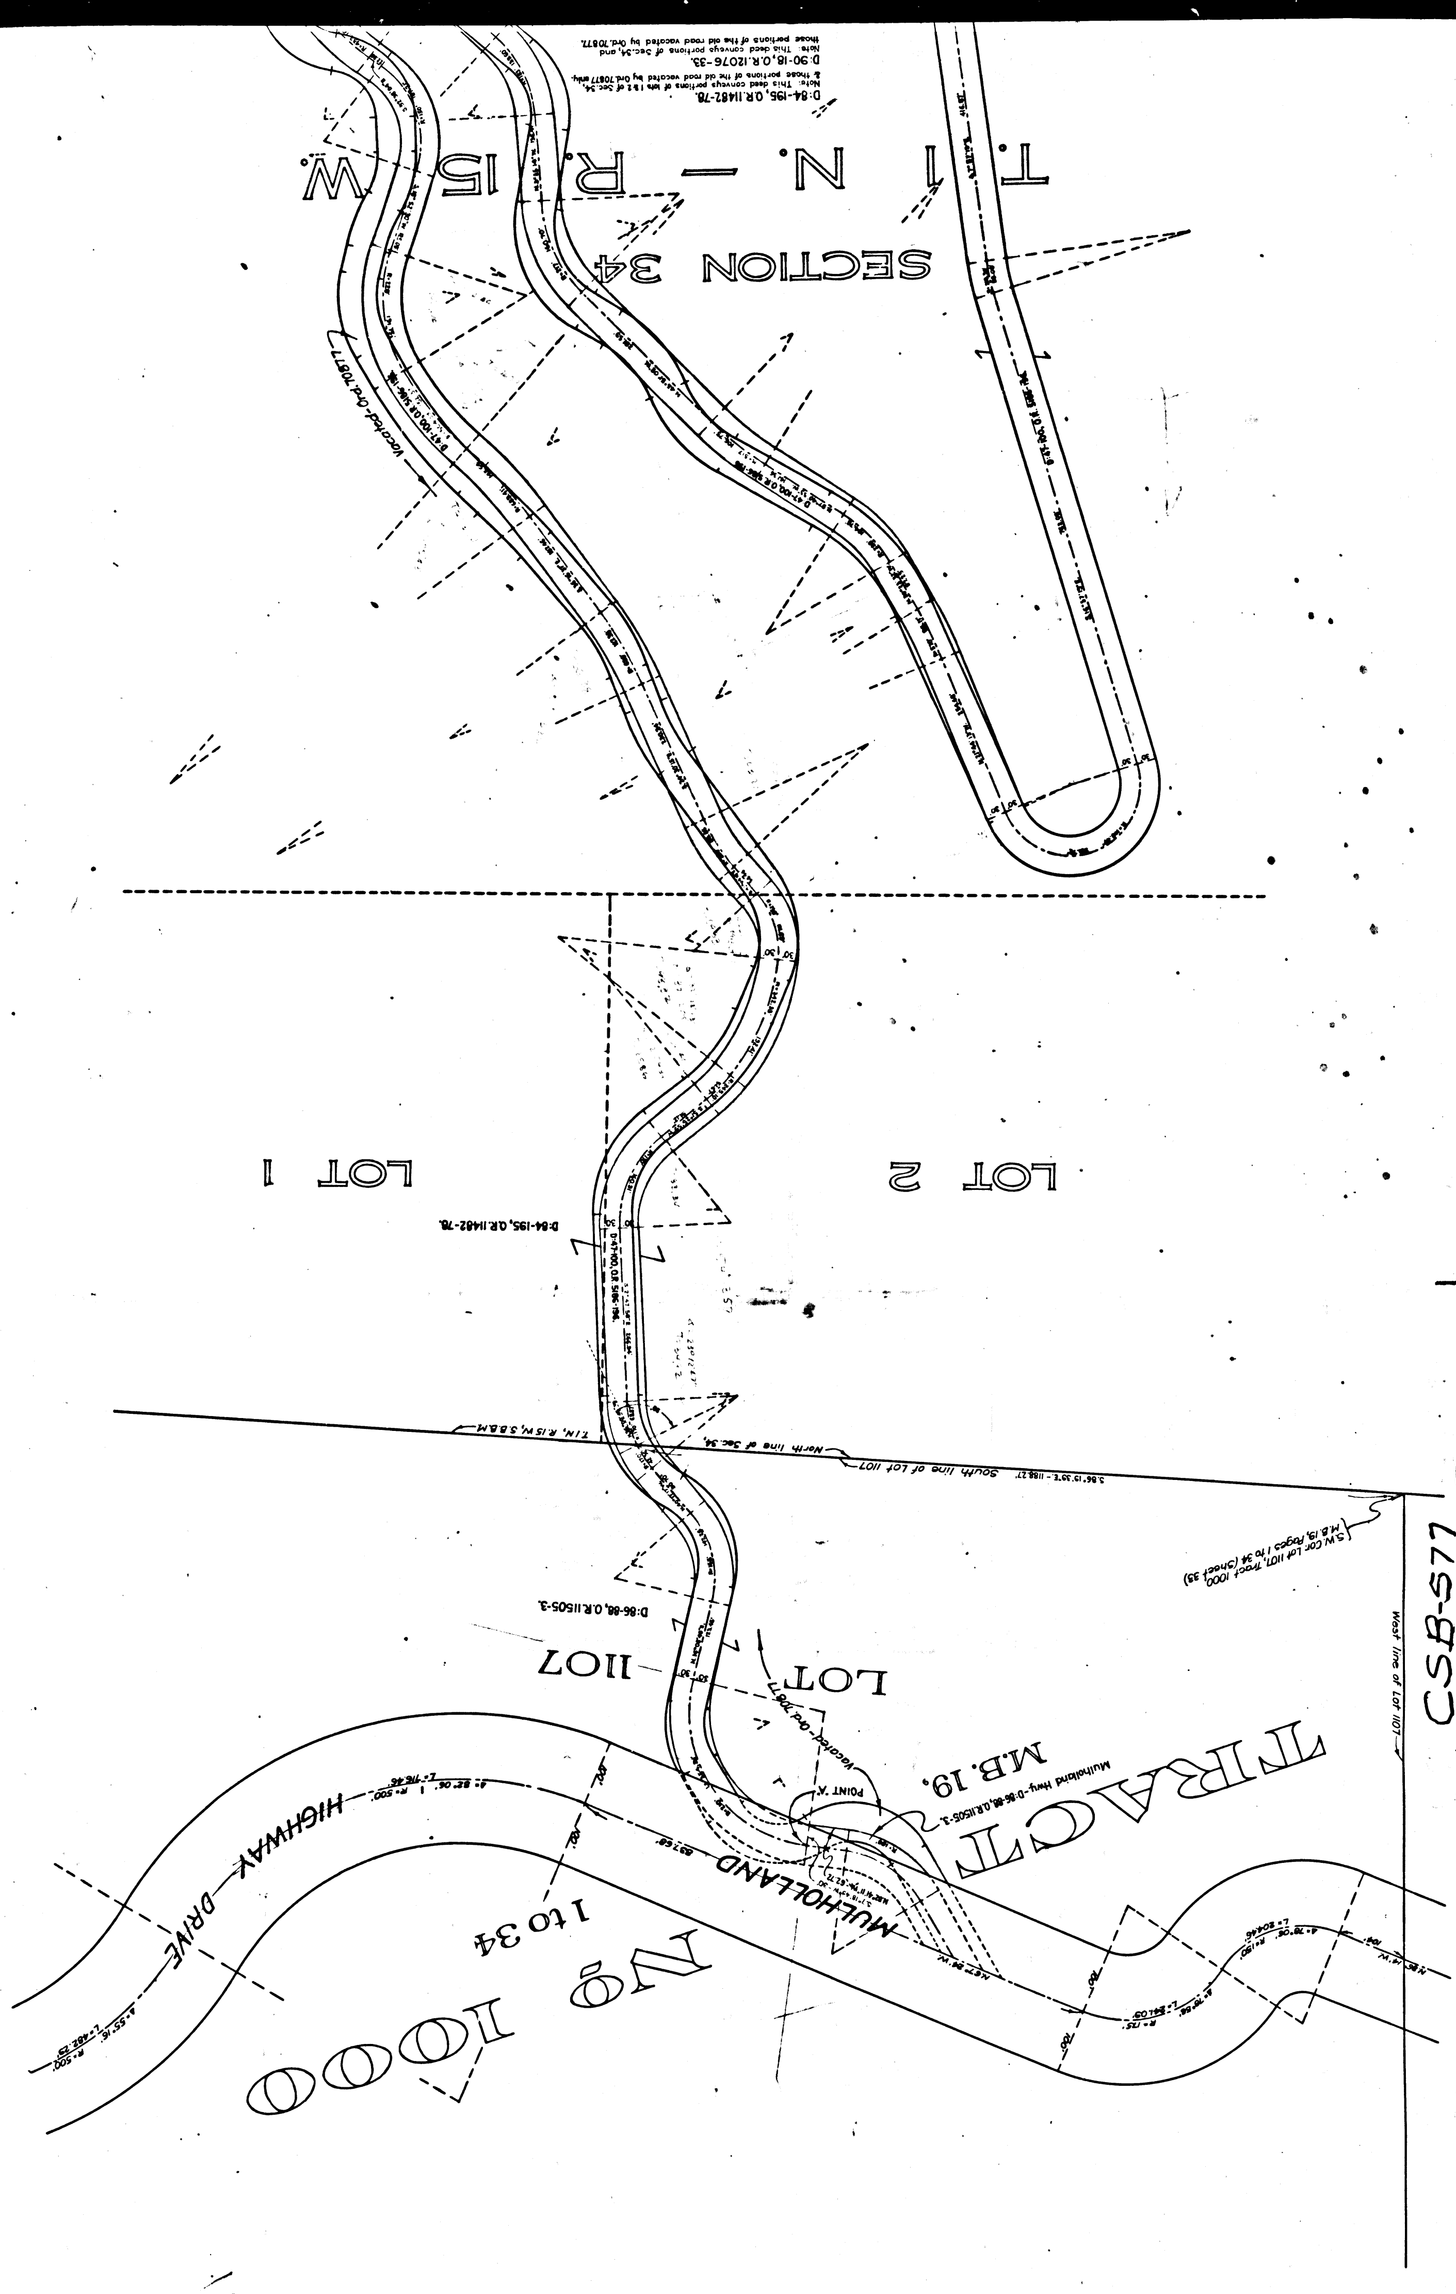

SECTION 34
T. 1 N. - R. 15 W.
D:84-195, O.R.11482-78.
Note: This deed conveys portions of lots 1 & 2 of Sec. 34, & those portions of the old road vacated by Ord. 70877 only.
D:90-18, O.R.12076-33.
Note: This deed conveys portions of Sec. 34, and those portions of the old road vacated by Ord. 70877.
Vacated-Ord. 70877
LOT 1
LOT 2
D:84-195, O.R.11482-78.
T.1N, R.15W, S.B.B.M.
North line of Sec. 34,
South line of Lot 1107
S.W. Cor. Lot 1107, Tract 1000, M.B. 19, Pages 1 to 34 (Sheet 33)
West line of Lot 1107
CSB-577
A2 OF A2
D:86-88, O.R.11505-3.
LOT 1107
TRACT
M.B. 19.
Mulholland Hwy-D:86-88, O.R.11505-3.
POINT 'A'
MULHOLLAND
HIGHWAY DRIVE
No 1000
1 to 34