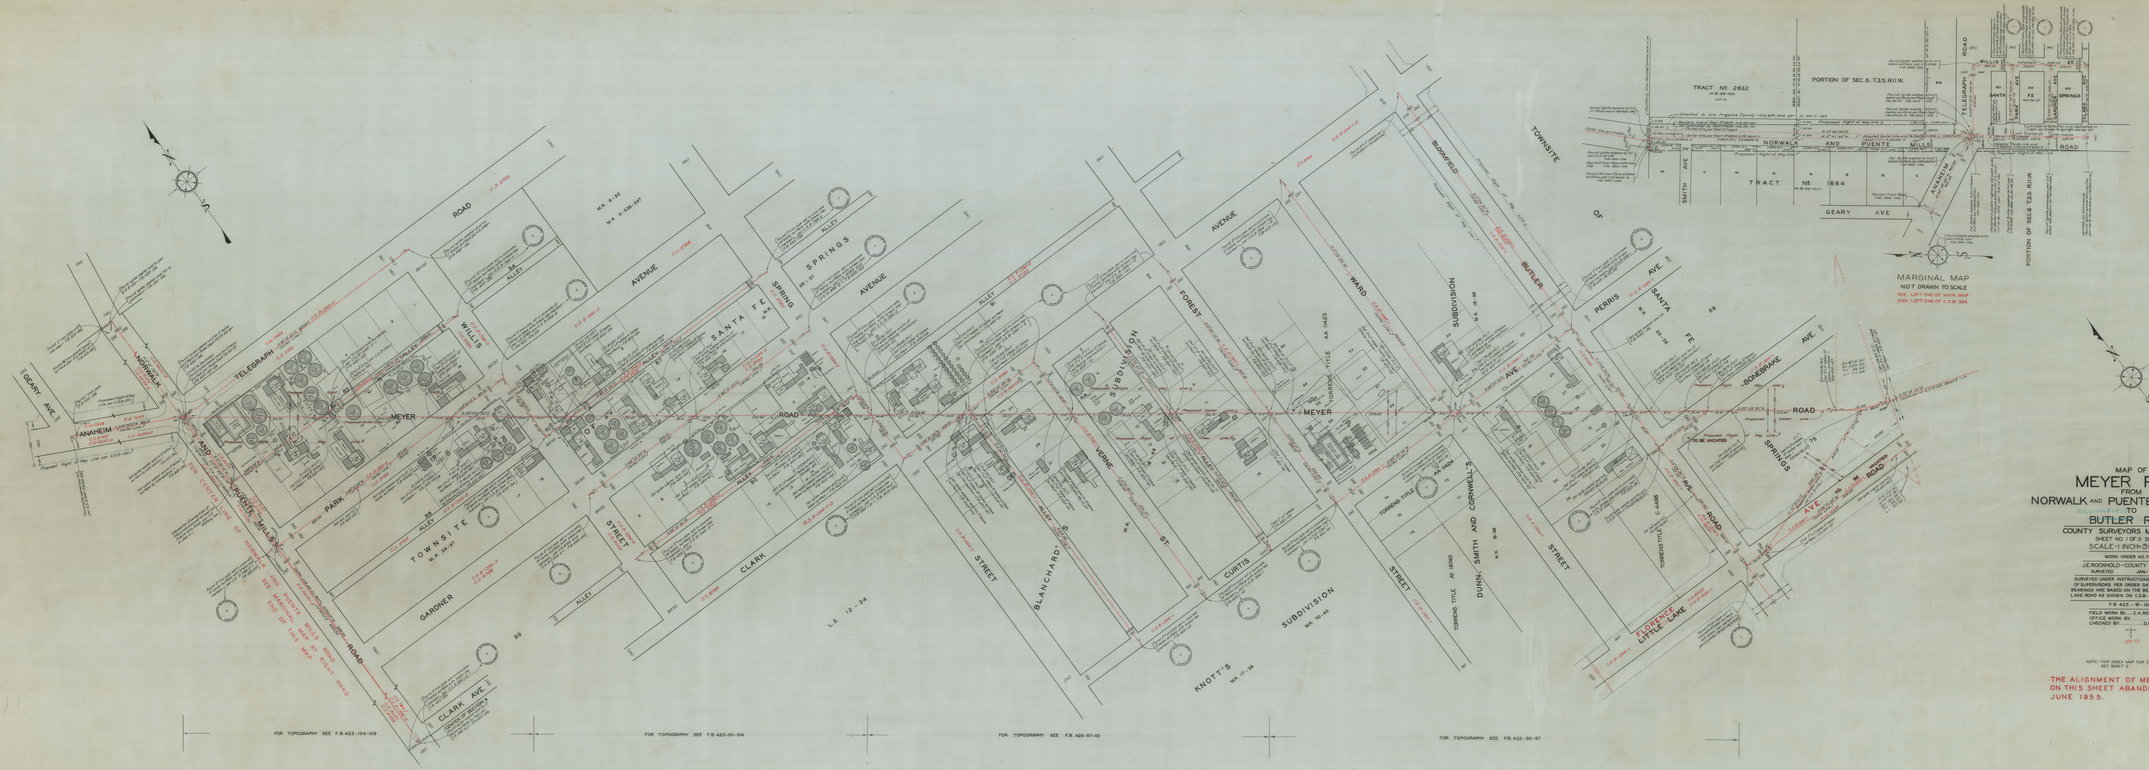
MAP OF
MEYER ROAD
FROM
NORWALK AND PUENTE MILLS ROAD
TO
BUTLER ROAD
COUNTY SURVEYORS MAP NO. B-610
SHEET NO. 1 OF 3 SHEETS
SCALE-1 INCH=50 FEET
WORK ORDER NO. 7014
J.E. ROCKWOLD-COUNTY SURVEYOR
SURVEYED JAN.-FEB. 1931
SURVEYED UNDER INSTRUCTIONS OF THE BOARD OF SUPERVISORS PER ORDER DATED DEC. 1,1930
THE ALIGNMENT OF MEYER ROAD AS SHOWN ON LAKE ROAD AS SHOWN ON C.S.B-336 SHEET NO.1
F.B. 423 - W - 128
FIELD WORK BY: ..... E.A. ROSECRANS
DRAWN BY: ..... J.C. ROSECRANS
CHECKED BY: ..... JIM FINLEY
30°22'
NOTE:-FOR INDEX MAP FOR C.S.B-610 SHEETS 1,2 & 3 SEE SHEET 2
THE ALIGNMENT OF MEYER ROAD AS SHOWN ON THIS SHEET ABANDONED BY COUNTY ENGINEER, JUNE 1955.
MARGINAL MAP
NOT DRAWN TO SCALE
SEE - LEFT END OF MAIN MAP
AND - LEFT END OF C.S.B-384
TRACT NO. 2832
PORTION OF SEC. 6, T.3.S., R.11 W.
NORWALK AND PUENTE MILLS ROAD
TRACT NO. 1664
GEARY AVE.
SMITH AVE.
TELEGRAPH ROAD
WILLIS
SANTA FE
SPRINGS
ANAHEIM
PORTION OF SEC. 6, T.3.S., R.11 W.
TOWNSITE OF
BUSKIRK
BUTLER
PERRIS AVE.
SCHERBANE AVE.
MEYER ROAD
TO BE VACATED
FLORENCE
LITTLE LAKE
FOR TOPOGRAPHY SEE F.B. 423-104-109
FOR TOPOGRAPHY SEE F.B. 423-101-104
FOR TOPOGRAPHY SEE F.B. 423-97-101
FOR TOPOGRAPHY SEE F.B. 423-92-97
CSB-610-1
CSB-610-1
CSB-610-1