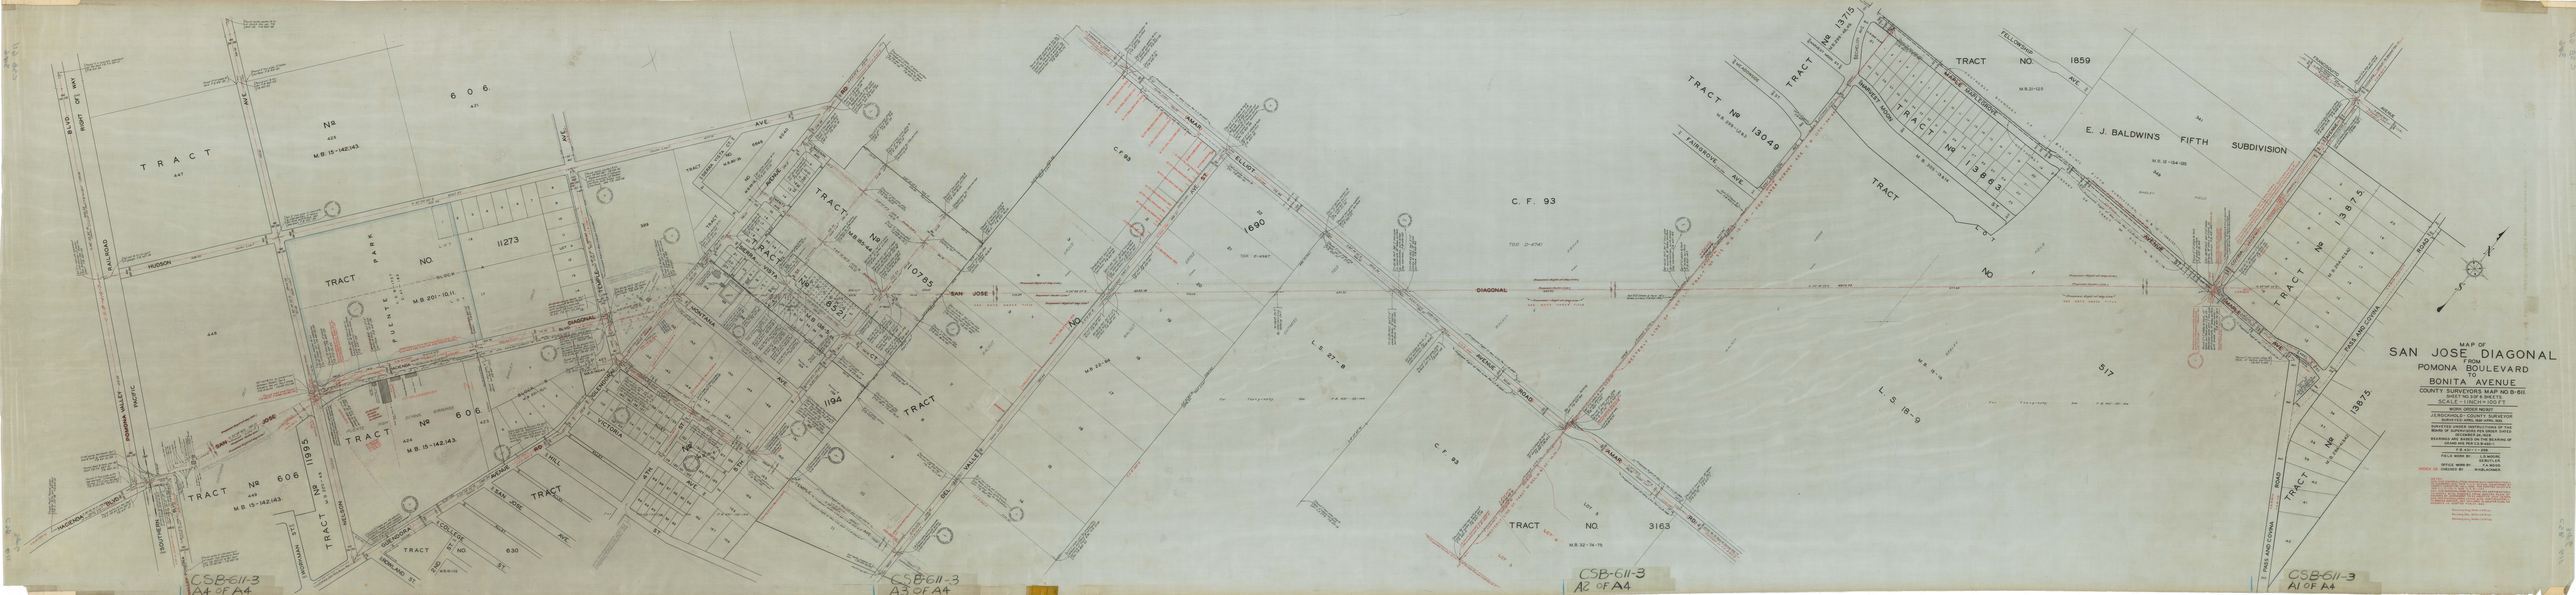
MAP OF
SAN JOSE DIAGONAL
FROM
POMONA BOULEVARD
TO
BONITA AVENUE
COUNTY SURVEYORS MAP NO B-611
SHEET NO 3 OF 4 SHEETS
SCALE - 1 INCH = 100 FT
WORK ORDER NO 5017
J. ERSCHOLD - COUNTY SURVEYOR
SUBMITTED UNDER MAP NO 5017
SUPERVISED UNDER MAP NO 5017
DATE OF SUPERVISION PER ORDER DATED
DECEMBER 24, 1958
BEARINGS ARE BASED ON THE BEARING OF
SEARS AVE PER C.S. B-611
F.B. 4-1-1 - 2106
FIELD WORK BY: L.B. WOODS
SEBASTIAN
OFFICE WORK BY: F.A. ROSIN
INDEX 25 CHECKED BY: W.H.B. JOHNSON
TRACT No 606
TRACT No 11273
TRACT No 11995
TRACT No 10785
TRACT No 8521
TRACT No 1194
TRACT No 1690
TRACT No 3163
TRACT No 13049
TRACT No 13715
TRACT No 13863
TRACT No 1859
TRACT No 13875
TRACT No 517
TRACT No 630
TRACT No 1
C. F. 93
L. S. 27-8
L. S. 18-9
E. J. BALDWINS FIFTH SUBDIVISION
SAN JOSE DIAGONAL
CSB-611-3
A4 OF A4
CSB-611-3
A3 OF A4
CSB-611-3
A2 OF A4
CSB-611-3
A1 OF A4