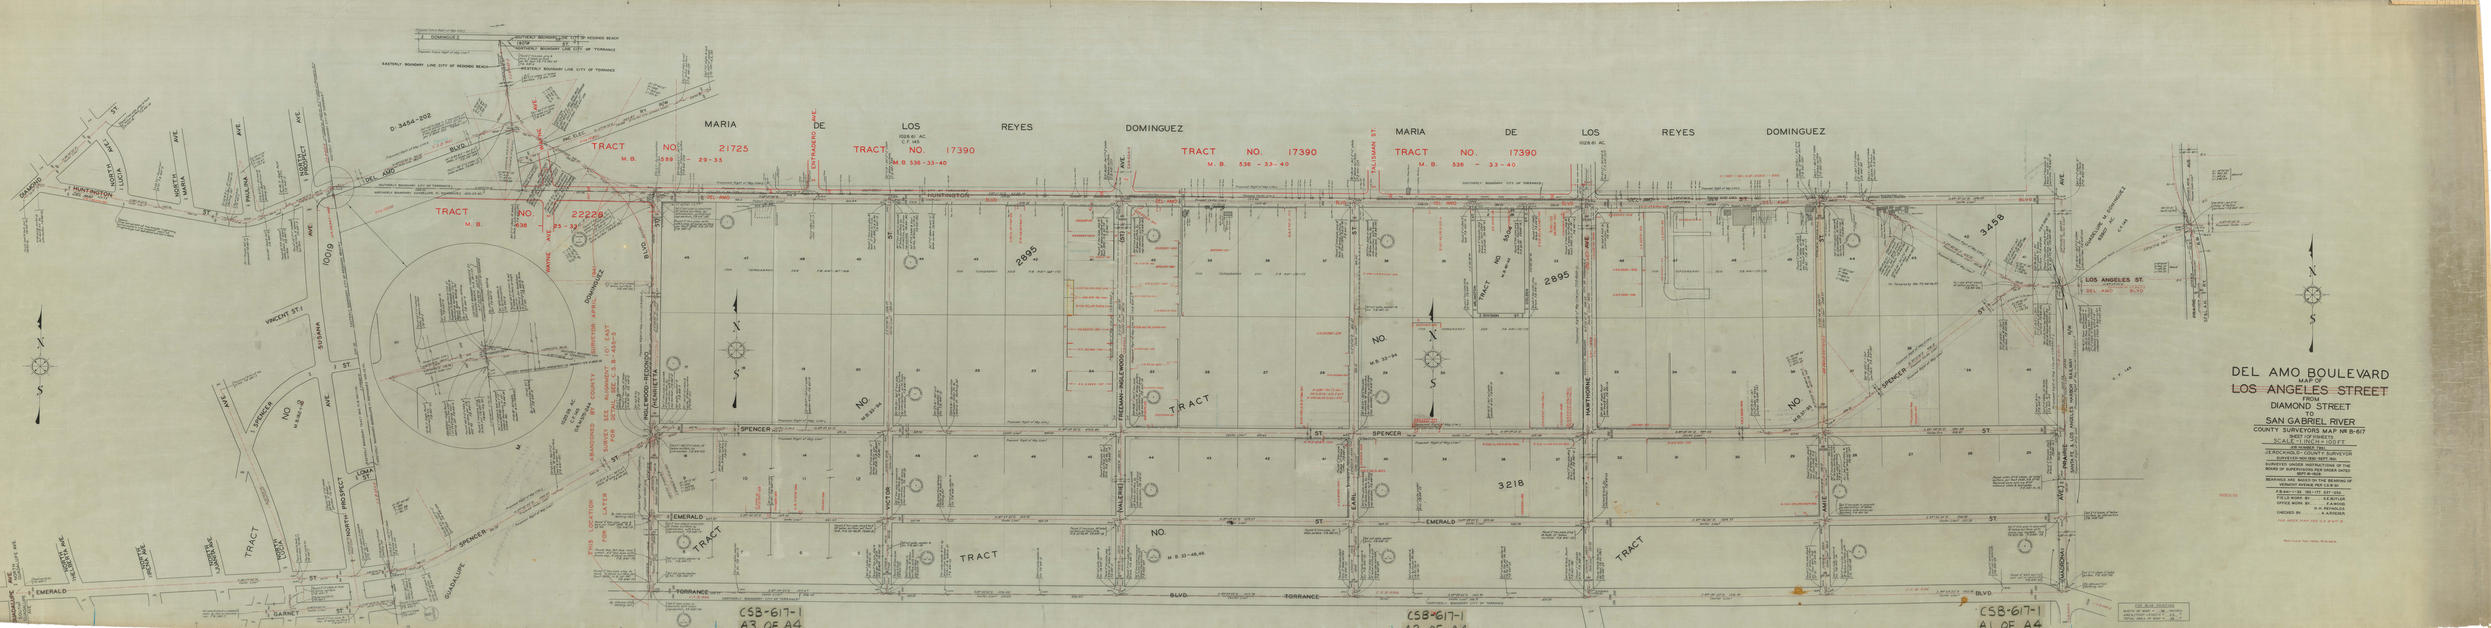
DEL AMO BOULEVARD
MAP OF
LOS ANGELES STREET
FROM
DIAMOND STREET
TO
SAN GABRIEL RIVER
COUNTY SURVEYORS MAP NR 8-67
SHEET 1 OF 1 SHEETS
SCALE 1 INCH = 100 FT
JEROLD HOLP - COUNTY SURVEYOR
SURVEYED NOV/DEC 1967 thru
SURVEYED UNDER INSTRUCTIONS OF THE
BOARD OF SUPERVISORS UNDER DATED
SEPT 8 1925
BEARINGS ARE BASED ON THE BEARING OF
NORTH 49°08'E PER C.S.B.12
F.B.&M.--T 1S , R13 - 17 E
S.B.M.--T 1S , R13 - 17 E
OFFICE MAP NO.
DRAWN BY
CHECKED BY
TRACT NO. 21725
TRACT NO. 22229
TRACT NO. 17390
MARIA DE LOS REYES DOMINGUEZ
DEL AMO BLVD.
TORRANCE BLVD.
LOS ANGELES ST.
HUNTINGTON DR.
DIAMOND ST.
SPENCER ST.
EMERALD ST.
SARNET ST.
VINCENT ST.
CSB-617-1
A4 OF A4
CSB-617-1
A3 OF A4
CSB-617-1
A2 OF A4
CSB-617-1
A1 OF A4