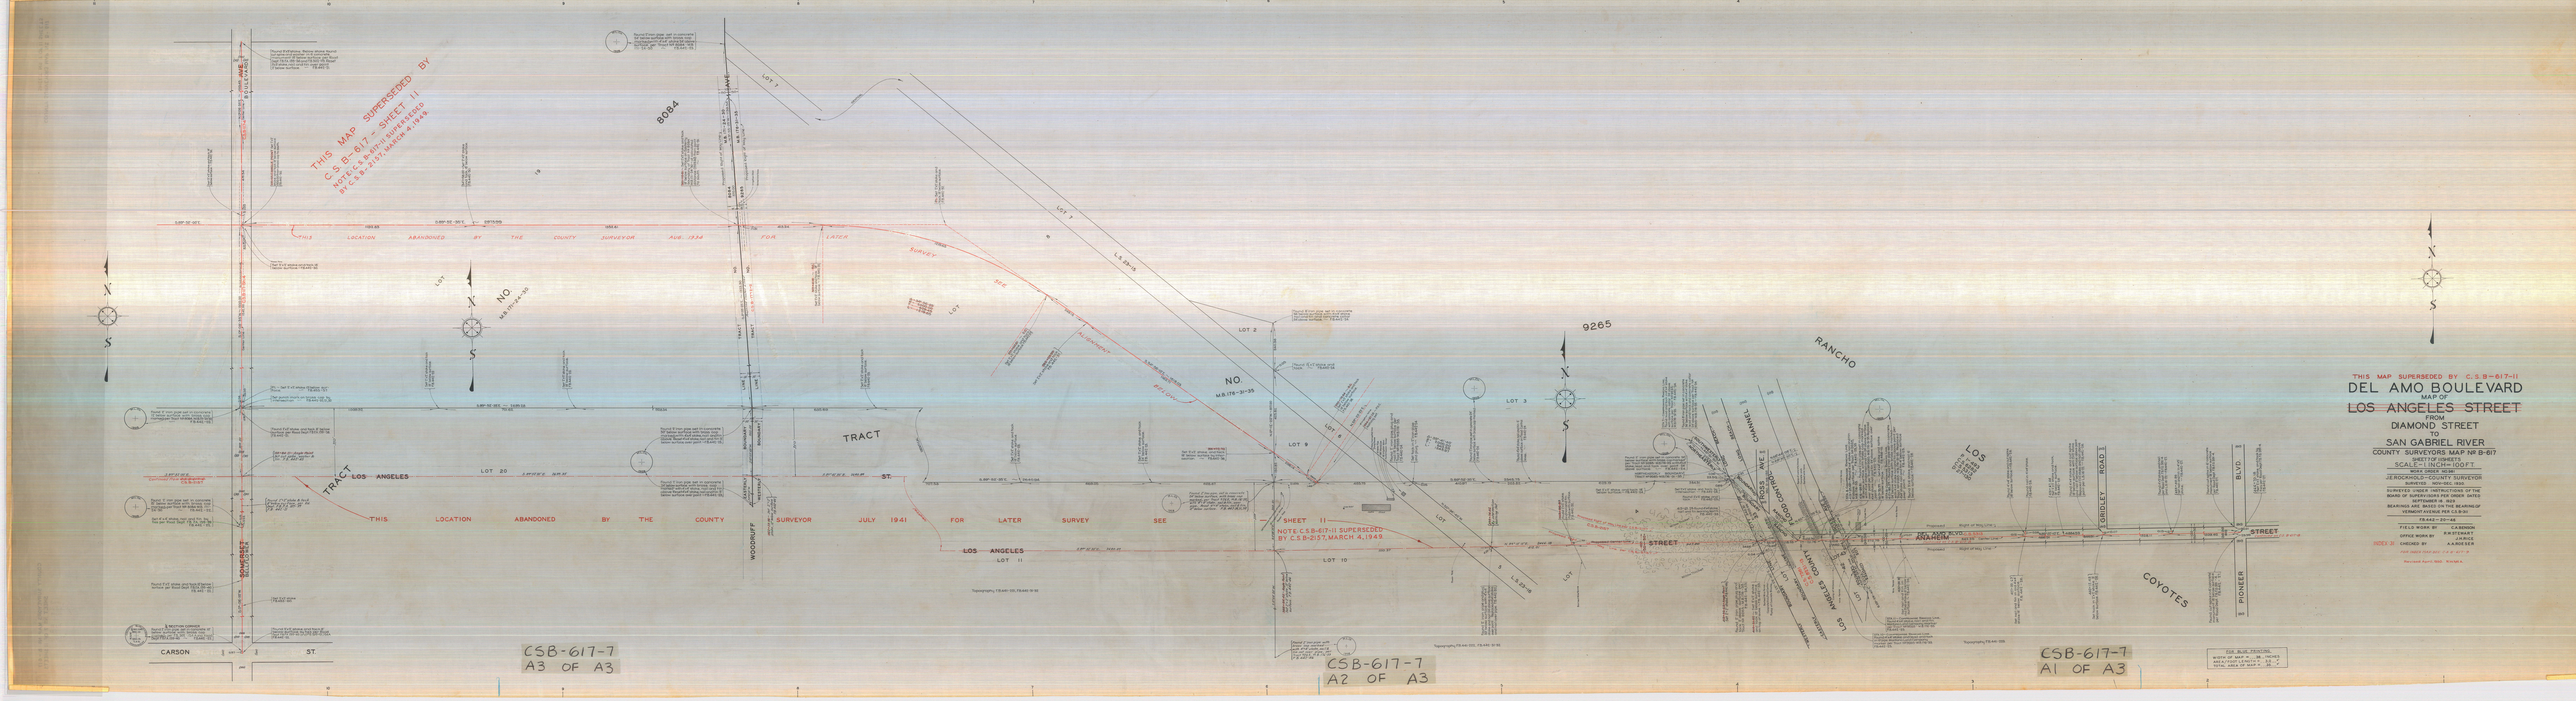
THIS MAP SUPERSEDED BY C.S.B-617-II
DEL AMO BOULEVARD
MAP OF
LOS ANGELES STREET
FROM
DIAMOND STREET
TO
SAN GABRIEL RIVER
COUNTY SURVEYORS MAP Nº B-617
SHEET 10 SHEETS
SCALE-1 INCH=100FT.
MORK DRION 10/48
JEROCHOLD-COUNTY SURVEYOR
SURVEYED 1940-1941-1946
SURVEYED UNDER INSTRUCTIONS OF THE BOARD OF SUPERVISORS DATED SEPTEMBER 16, 1925
BEARINGS ARE BASED ON THE BEARING OF VERMONT AVENUE PER C.S.B-30
78-642-20-46
FIELD WORK BY C.A.BENSON
OFFICE WORK BY R.W.STEWART
CHECKED BY A.J.ROESSER
INDEX 39
FOR INDEX TITLE SEE C-A AT SHEET 9
Revised April, 1950 - R.W.S.A.
FOR BLUE PRINTING
WIDTH OF MAP N - W - INCHES
AND A FOOT LENGTH Y - 12 -
TOTAL AREA OF MAP N - W - 12 -
THIS MAP SUPERSEDED BY C.S.B-617-II - SHEET 11
NOTE C.S.B-617-II SUPERSEDED BY C.S.B-2157, MARCH 4, 1949
THIS LOCATION ABANDONED BY THE COUNTY SURVEYOR AUG. 1934 FOR LATER SURVEY SEE
THIS LOCATION ABANDONED BY THE COUNTY SURVEYOR JULY 1941 FOR LATER SURVEY SEE
SHEET 11
NOTE C.S.B-617-II SUPERSEDED BY C.S.B-2157, MARCH 4, 1949
TRACT
LOS ANGELES
LOT 20
LOT 11
LOT 10
LOT 9
LOT 7
LOT 3
LOT 2
8084
9265
RANCHO
NO. M.B.117-24-35
CARSON ST.
WOODRUFF AVENUE
BOUQUET STREET
DIAMOND STREET
LOS ANGELES STREET
RIVER CHANNEL
SAN GABRIEL RIVER
SAN GABRIEL RIVER FREEWAY
SAN GABRIEL RIVER FREEWAY (ROUTE 605)
ANDERSON-MUNN ROAD
GRIDLEY ROAD
PIONEER BLVD.
COYOTES
LOS ANGELES COUNTY FLOOD CONTROL DISTRICT
L.S. 2515.6
L.S. 2515.8
CSB-617-7
A3 OF A3
CSB-617-7
A2 OF A3
CSB-617-7
A1 OF A3