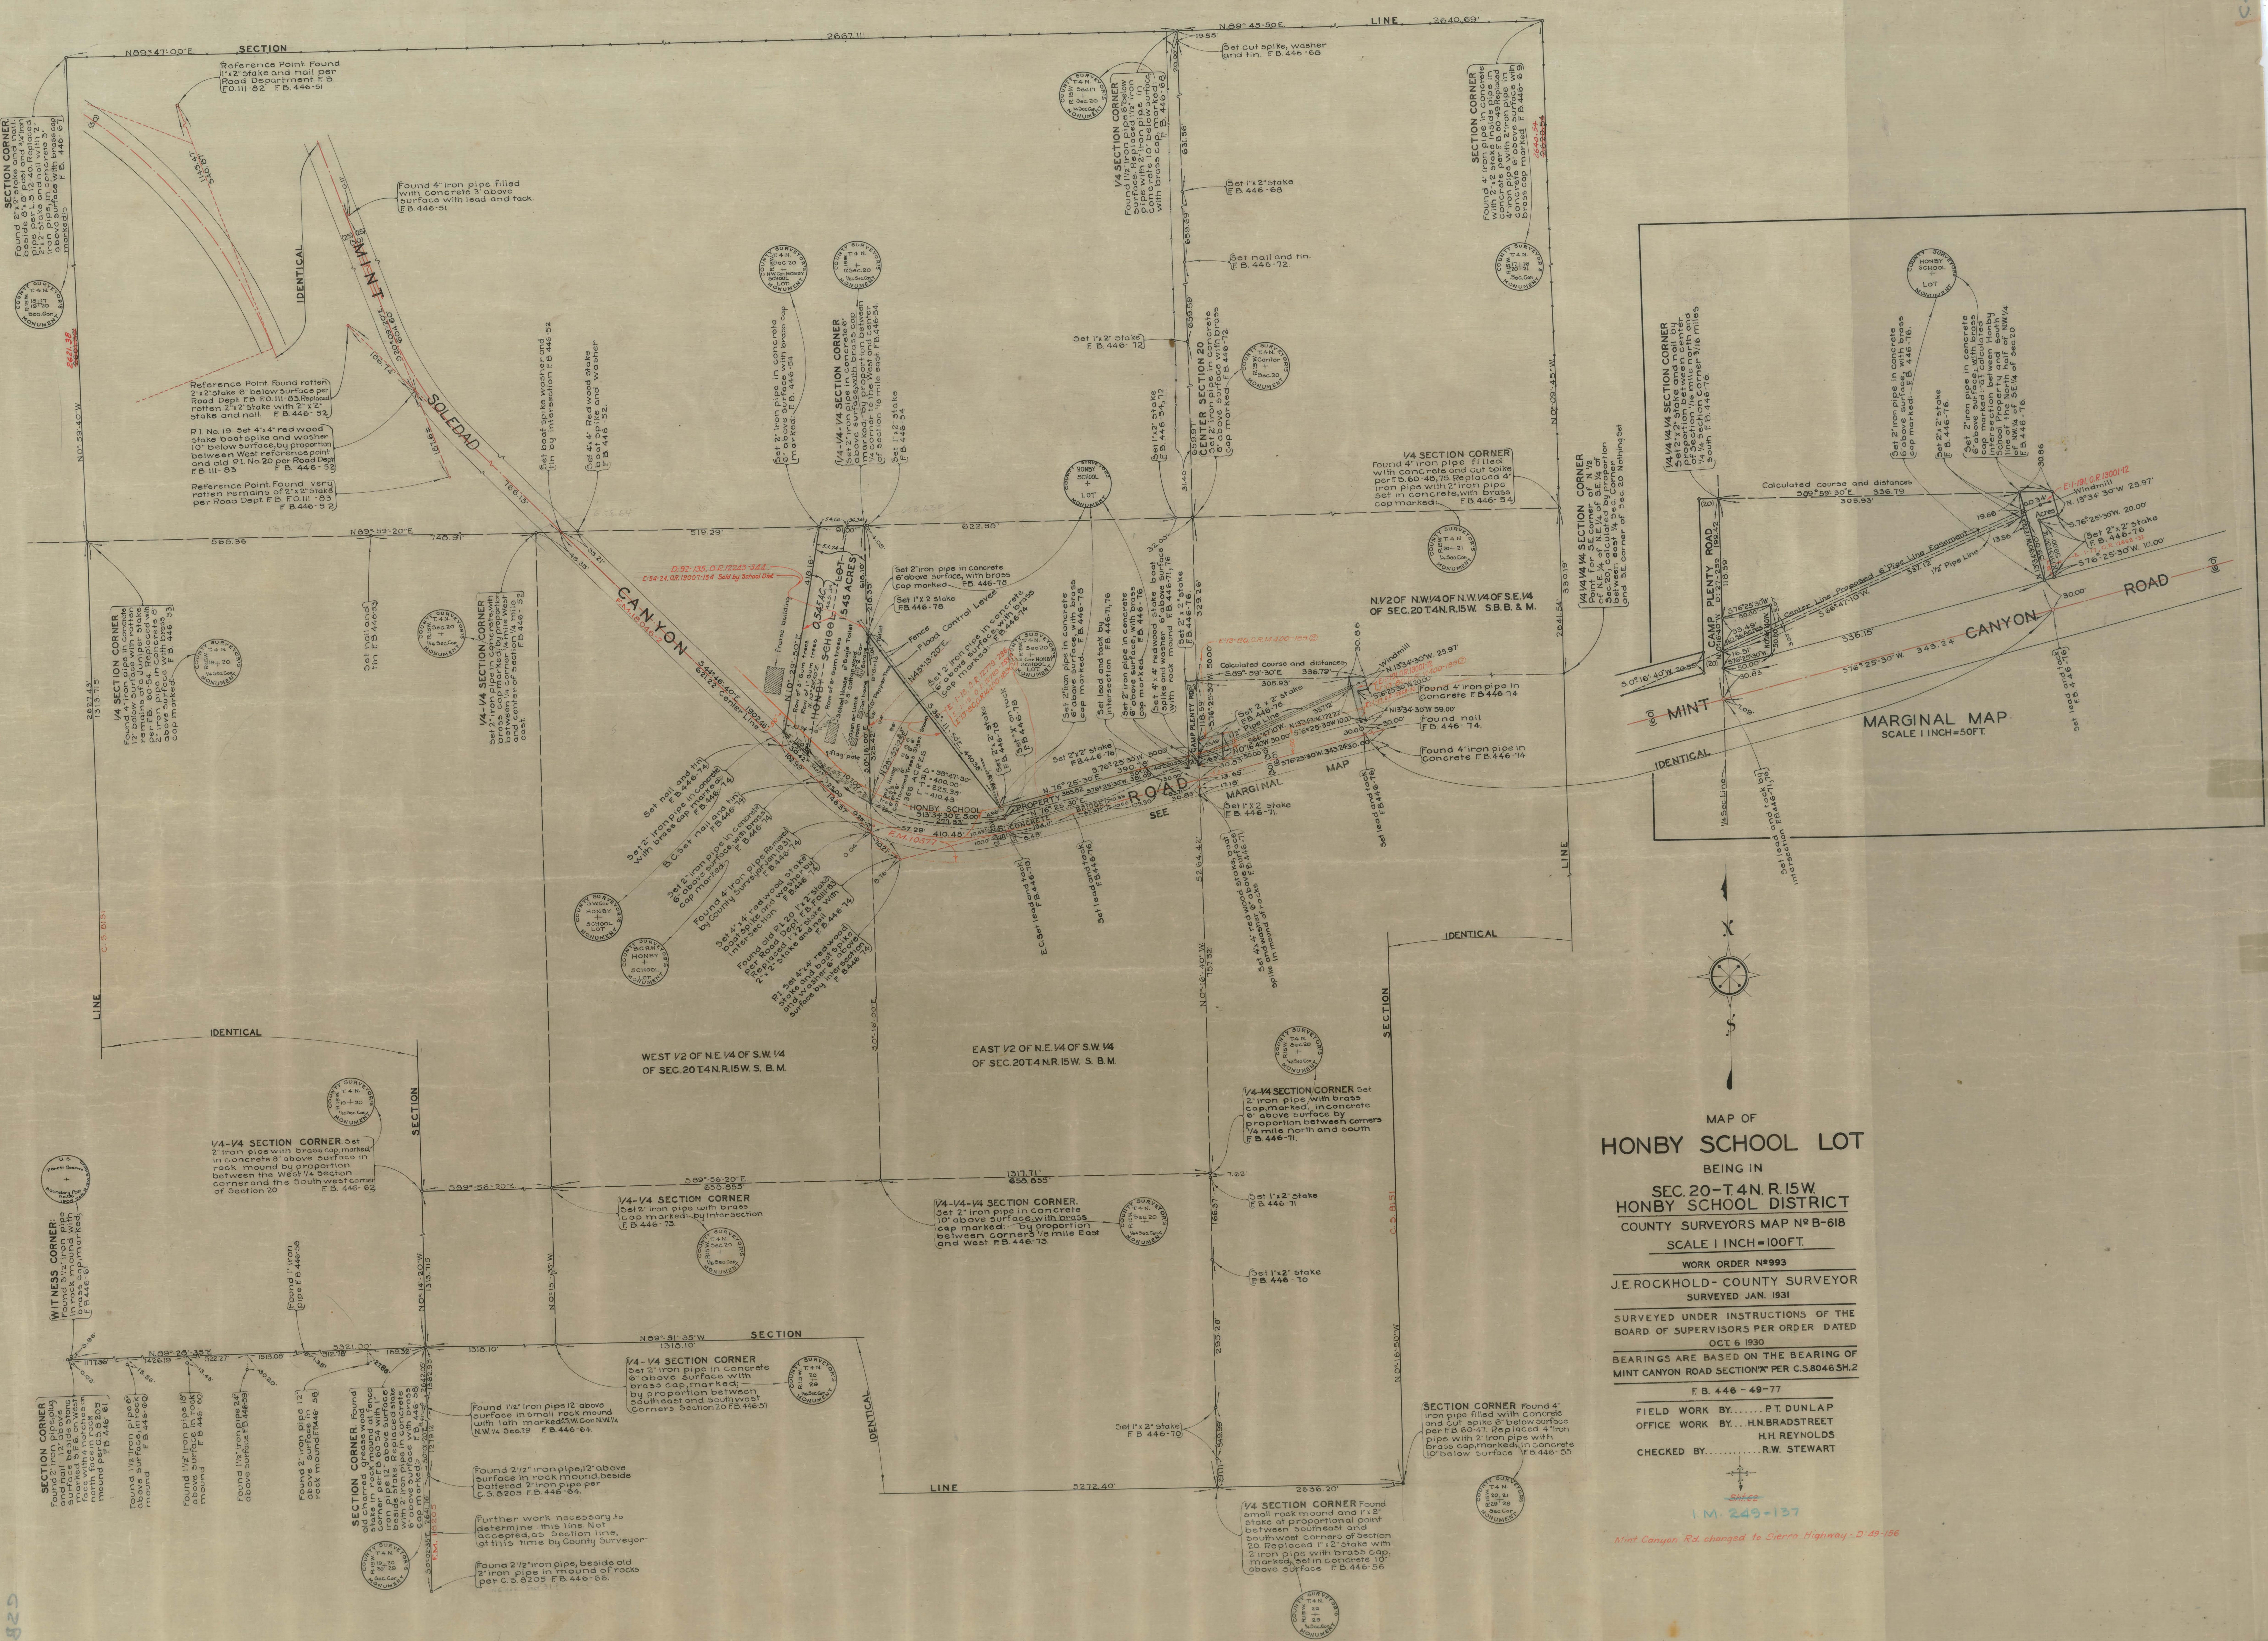

MAP OF HONBY SCHOOL LOT

BEING IN

SEC. 20-T.4N. R.15W.
HONBY SCHOOL DISTRICT

COUNTY SURVEYORS MAP Nº B-618

SCALE 1 INCH=100FT.

WORK ORDER Nº993

J.E. ROCKHOLD - COUNTY SURVEYOR
SURVEYED JAN. 1931

SURVEYED UNDER INSTRUCTIONS OF THE BOARD OF SUPERVISORS PER ORDER DATED OCT. 6 1930

BEARINGS ARE BASED ON THE BEARING OF MINT CANYON ROAD SECTION "A" PER C.S.8046 SH.2

F.B. 446 - 49-77

FIELD WORK BY.......P.T. DUNLAP
OFFICE WORK BY....H.N. BRADSTREET
H.H. REYNOLDS
CHECKED BY............R.W. STEWART

I M 249-137

Mint Canyon Rd. changed to Sierra Highway - D:49-156

CS B-618